DocuSign Envelope ID: F3489F2D-F05A-4748-AB14-902A4B30BD00

5/14/99

HNTB
HNTB NORTH CAROLINA, P.C.
343 E. Six Forks Road, Suite 200
Raleigh, North Carolina 27609
NC License No: C-1554

PROJECT REFERENCE NO.	SHEET NO.
R-5021	22
R/W SHEET NO.	

ROADWAY DESIGN ENGINEER: NORTH CAROLINA PROFESSIONAL SEAL 36786 ENGINEER — Digitally signed by DAVID M. WHITLEY — 11/2/2021

HYDRAULICS ENGINEER: NORTH CAROLINA PROFESSIONAL SEAL 15764 ENGINEER — Digitally signed by JAMES A. BIRD — 11/2/2021

DOCUMENT NOT CONSIDERED FINAL UNLESS ALL SIGNATURES COMPLETED

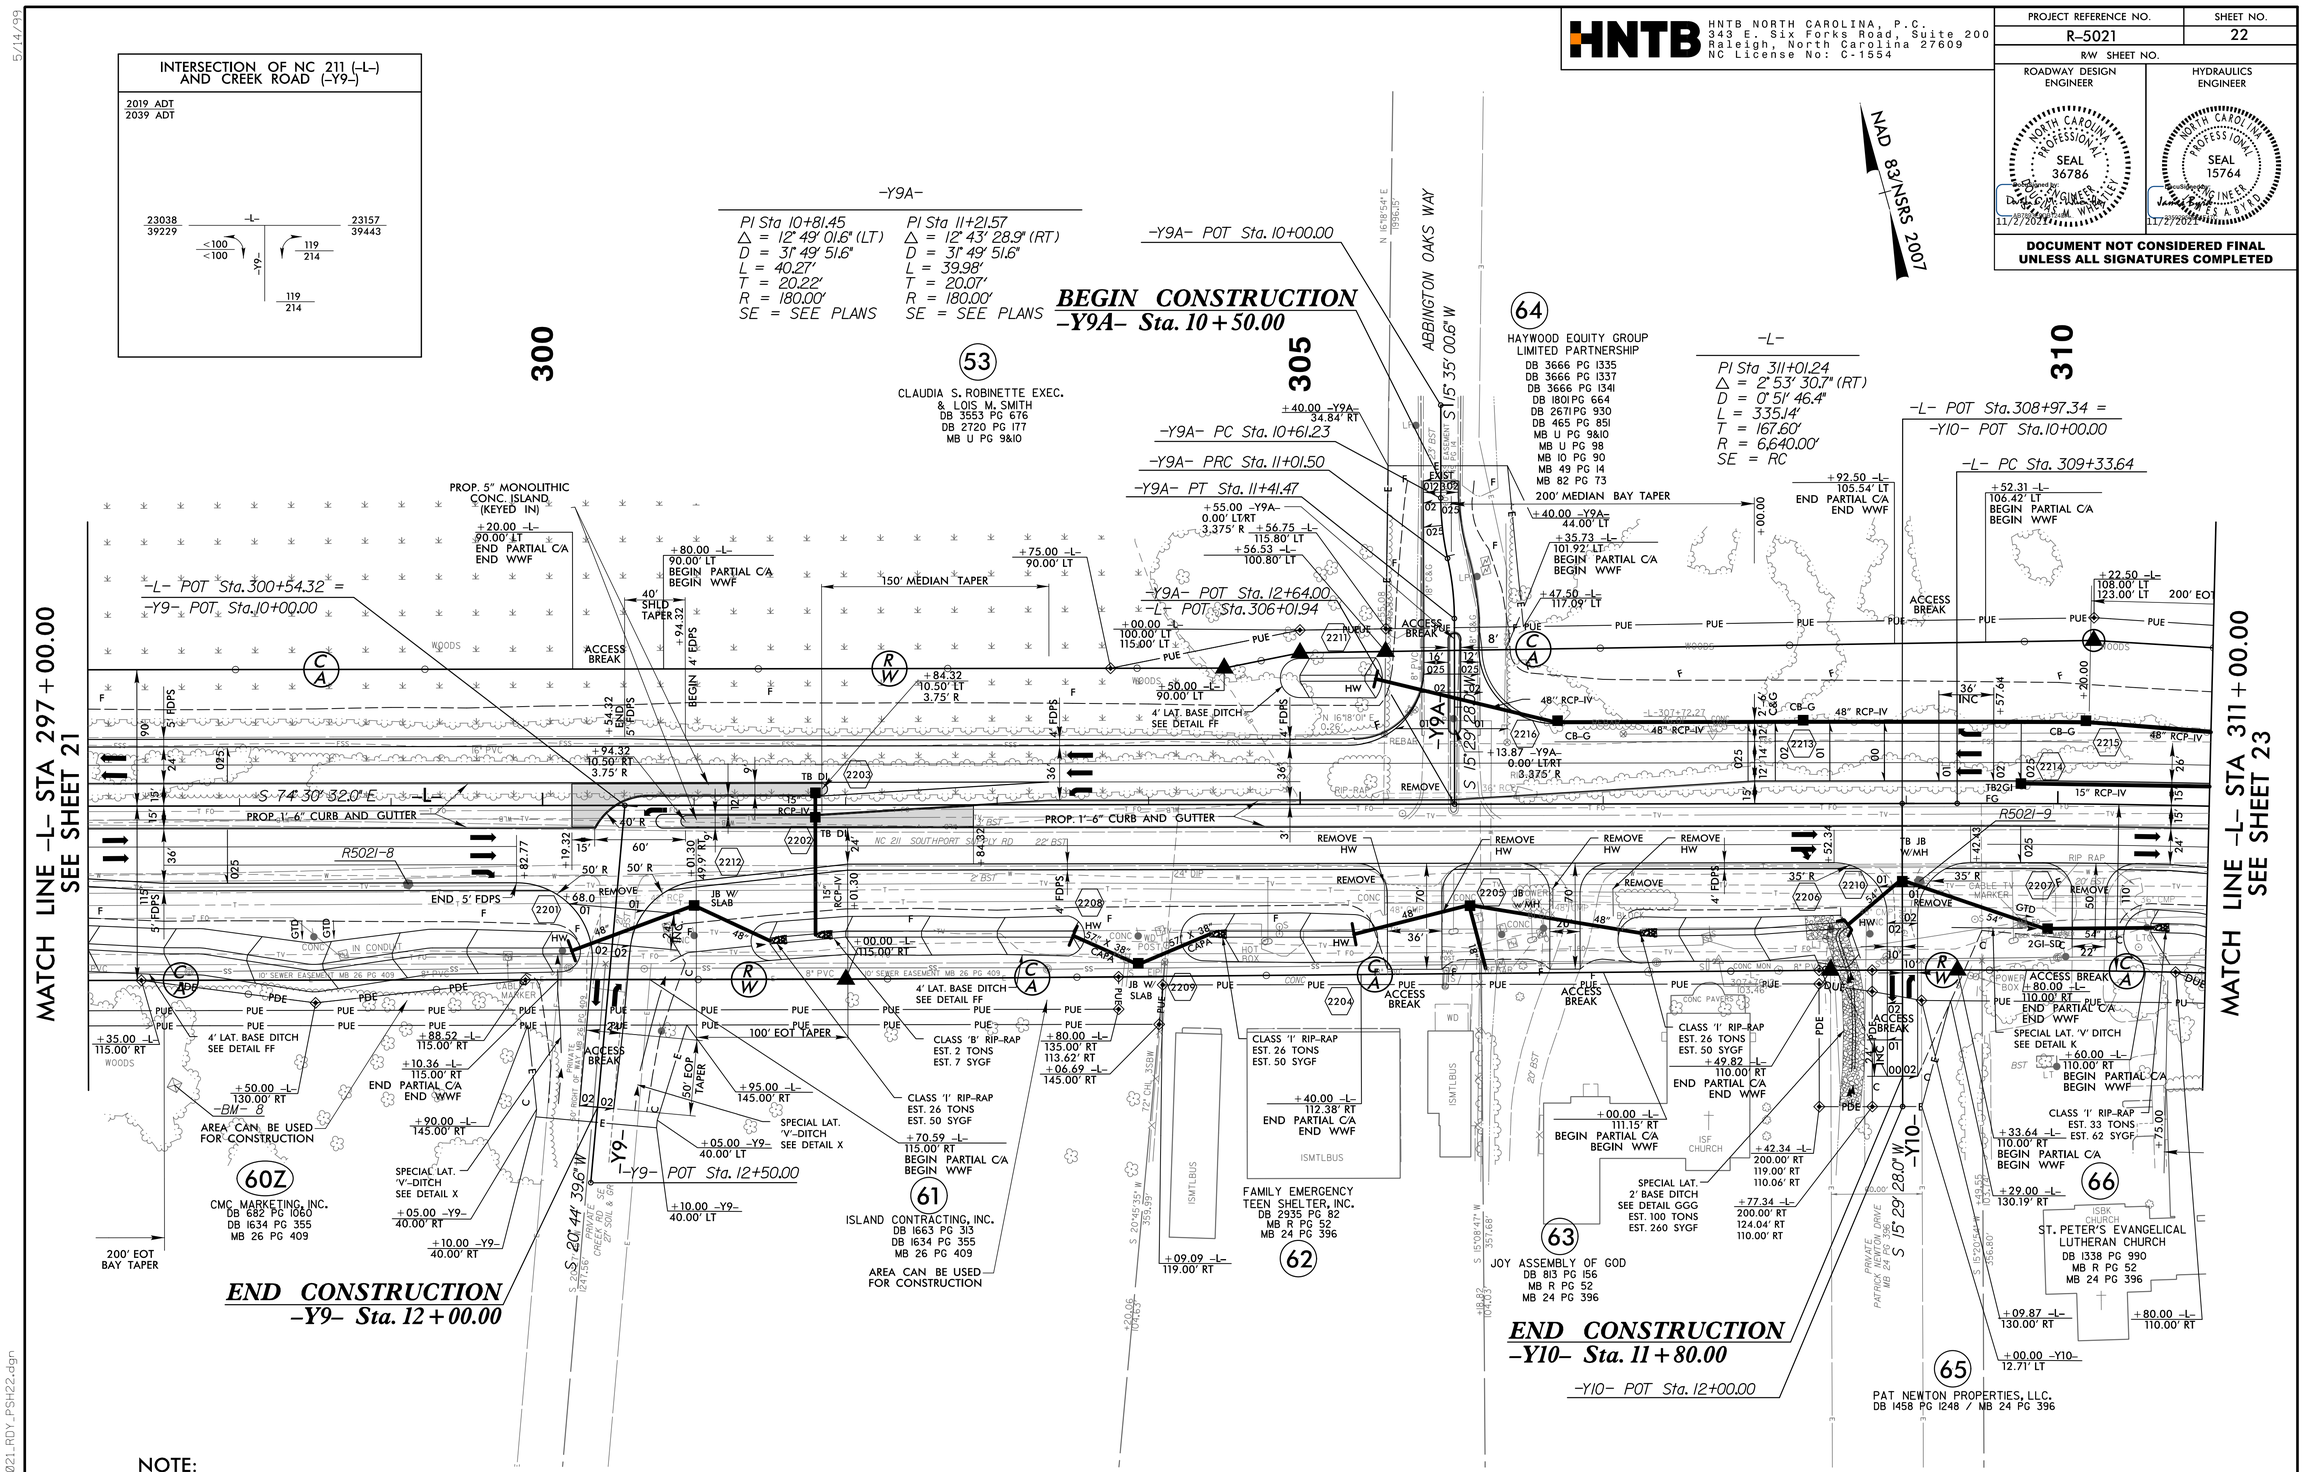

NOTE:

1. ALL DRIVEWAY RADII ARE 20' UNLESS NOTED ON PLANS.

2. PAVED TURNOUTS FOR SHOULDER SECTION SHOULD EXTEND 50' UNLESS NOTED ON PLANS.

FOR -L- PROFILE, SEE SHEET 50
FOR -Y9-, -Y9A-, & -Y10- PROFILES, SEE SHEET 62
FOR DRAINAGE DETAILS, SEE SHEETS 2D-1 THRU 2D-3

02-NOV-2021 14:09
Roadway\Proj\R-5021_RDY_PSH22.dgn
NATB