DocuSign Envelope ID: 87CA7190-EAE2-4729-8706-77A644762567

PROJ. REFERENCE NO.	SHEET NO.
R-5021	TMP-20

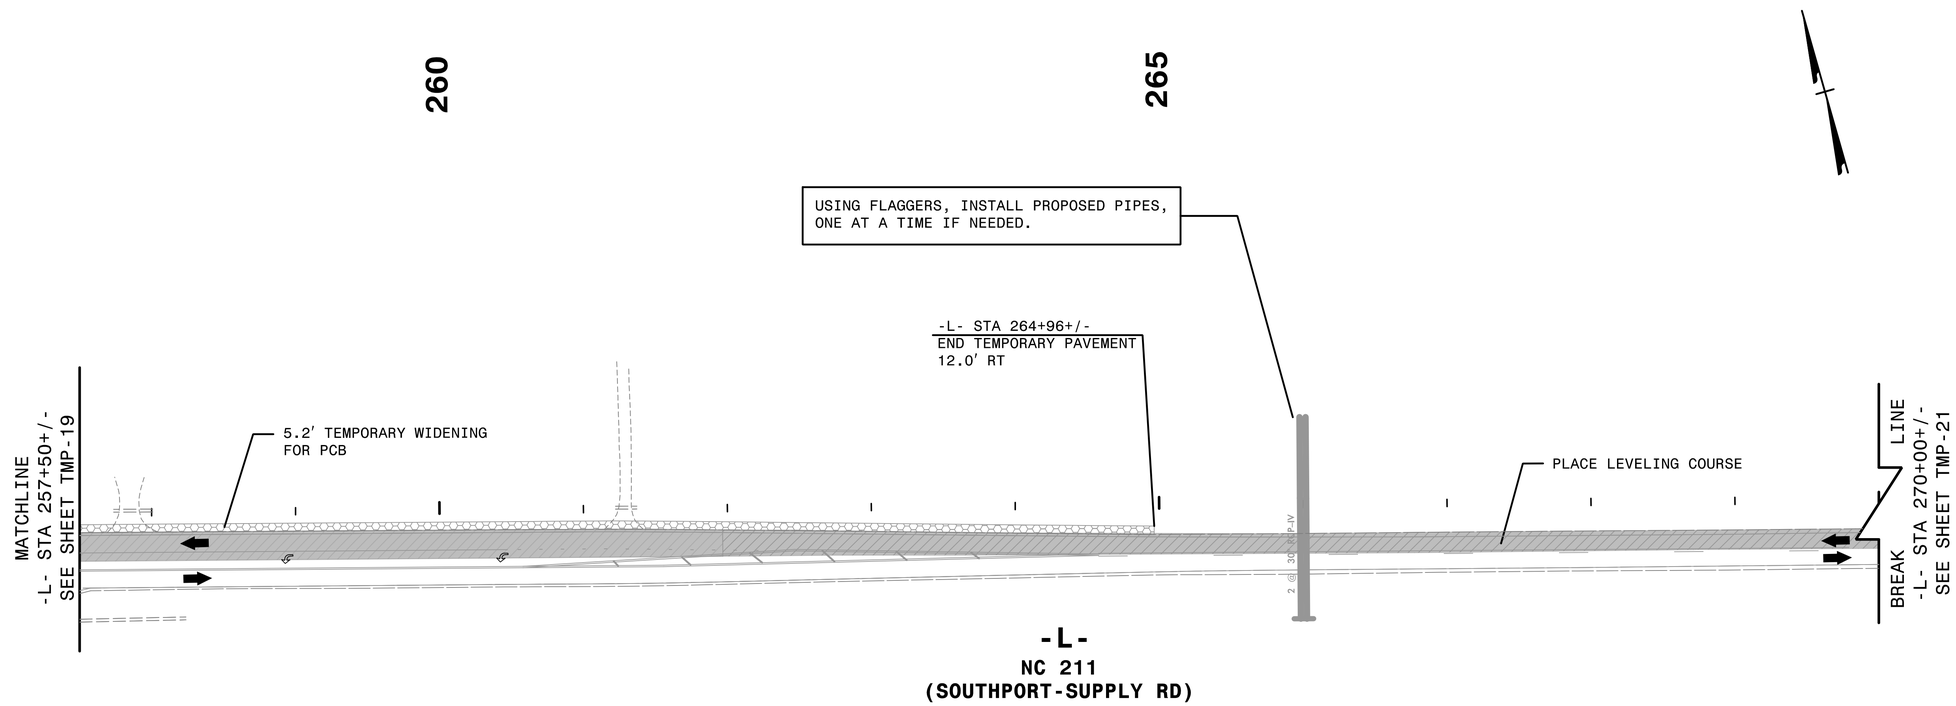

REPLACE PAVEMENT MARKINGS IN EXISTING PATTERN.

HNTB NORTH CAROLINA, P.C.
343 E. Six Forks Road, Suite 200
Raleigh, North Carolina 27609
NC License No: C-1554

APPROVED: Helen Shyu
DATE: 2/6/2019
SEAL

NORTH CAROLINA PROFESSIONAL SEAL 042517 ENGINEER HELEN SHYU

DOCUMENT NOT CONSIDERED FINAL UNLESS ALL SIGNATURES COMPLETED

DIVISION OF HIGHWAYS
STATE OF NORTH CAROLINA
DEPARTMENT OF TRANSPORTATION
WORK ZONE TRAFFIC CONTROL

TRANSPORTATION MANAGEMENT PLAN

PHASE I DETAIL

2/6/2019
...\TCP\r5021_tc_pldl3.dgn
HNTB