DocuSign Envelope ID: 87CA7190-EAE2-4729-8706-77A644762567

PROJ. REFERENCE NO.	SHEET NO.
R-5021	TMP-26

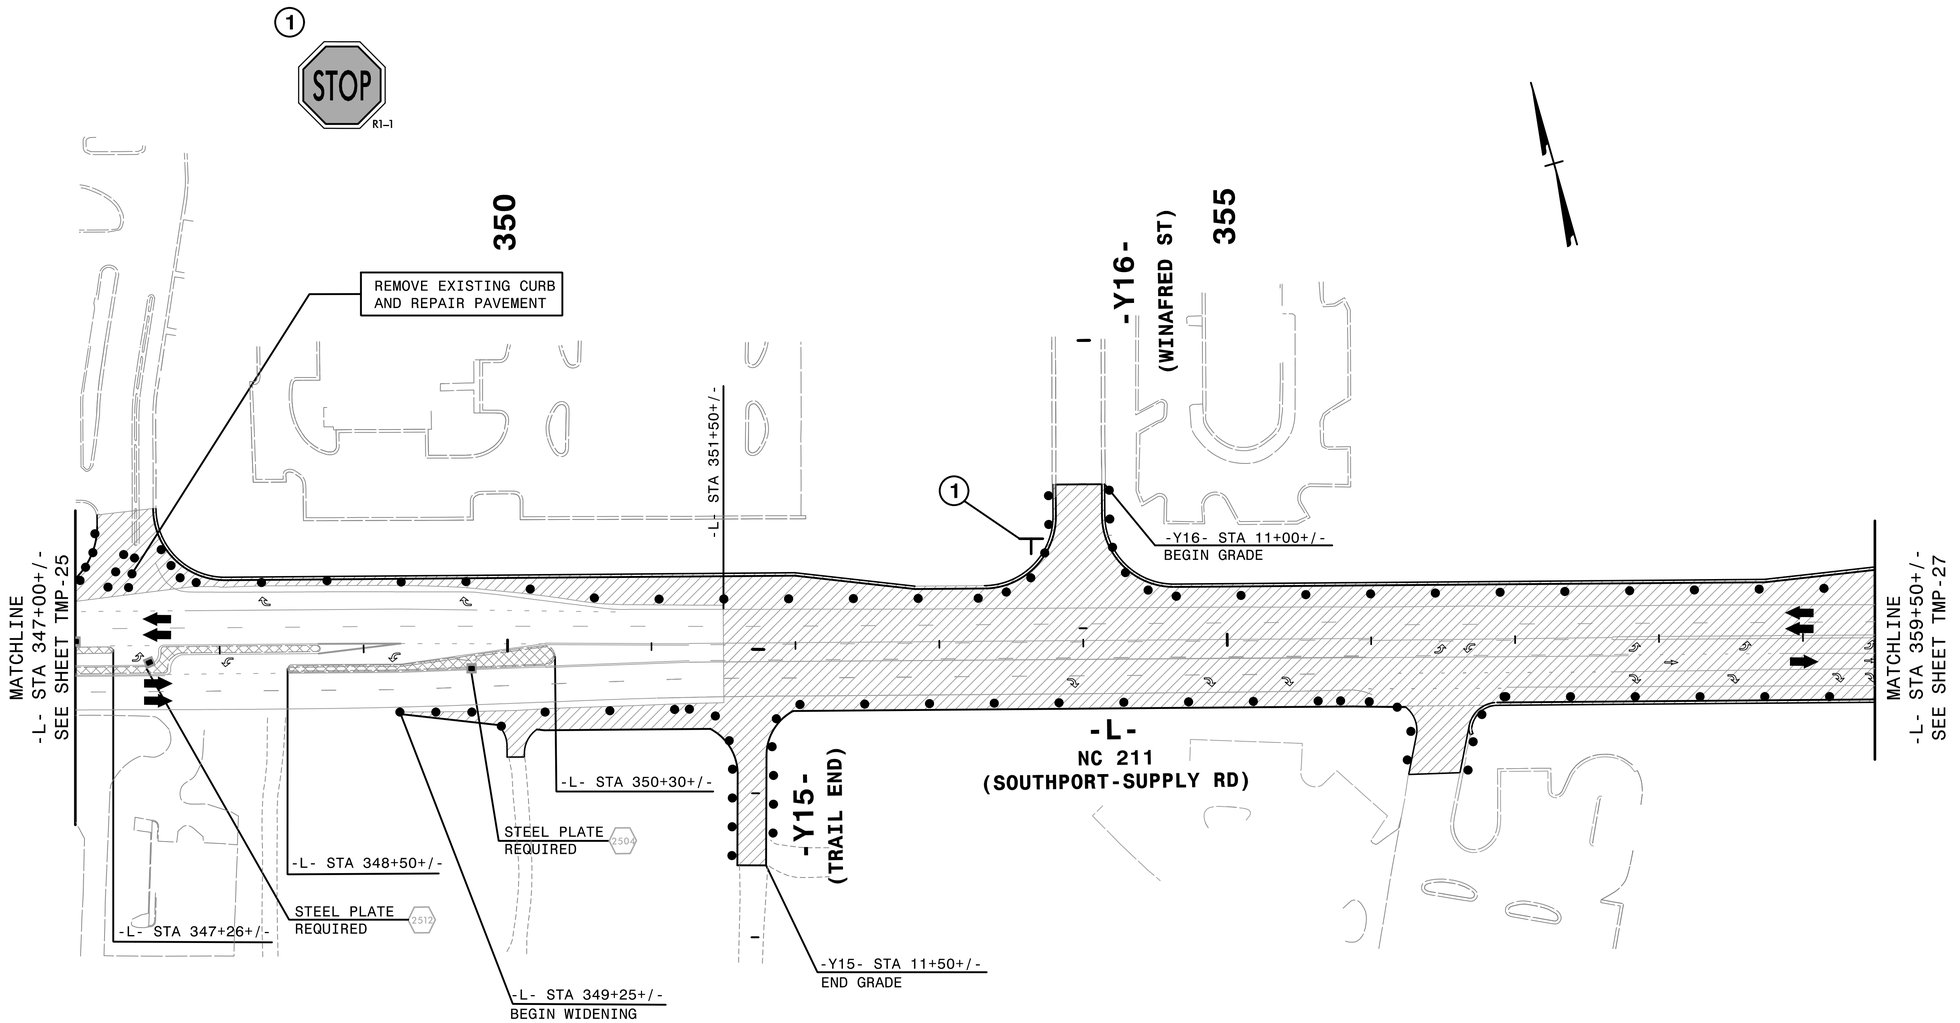

REPLACE PAVEMENT MARKINGS IN EXISTING PATTERN.

HNTB NORTH CAROLINA, P.C.
343 E. Six Forks Road, Suite 200
Raleigh, North Carolina 27609
NC License No: C-1554

APPROVED: Helen Shyu
DF15075A05E44EC...
DATE: 2/6/2019
SEAL

NORTH CAROLINA PROFESSIONAL ENGINEER SEAL 042517 HELEN SHYU

DOCUMENT NOT CONSIDERED FINAL UNLESS ALL SIGNATURES COMPLETED

DIVISION OF HIGHWAYS * STATE OF NORTH CAROLINA * DEPARTMENT OF TRANSPORTATION * WORK ZONE TRAFFIC CONTROL

TRANSPORTATION MANAGEMENT PLAN

PHASE I DETAIL

2/6/2019
...\TCP\r5021_tc_pld20.dgn
HNTB