DocuSign Envelope ID: 34055729-1E45-4010-AE06-0F8E5648F46A

PROJ. REFERENCE NO.	SHEET NO.
R-5021	TMP-40

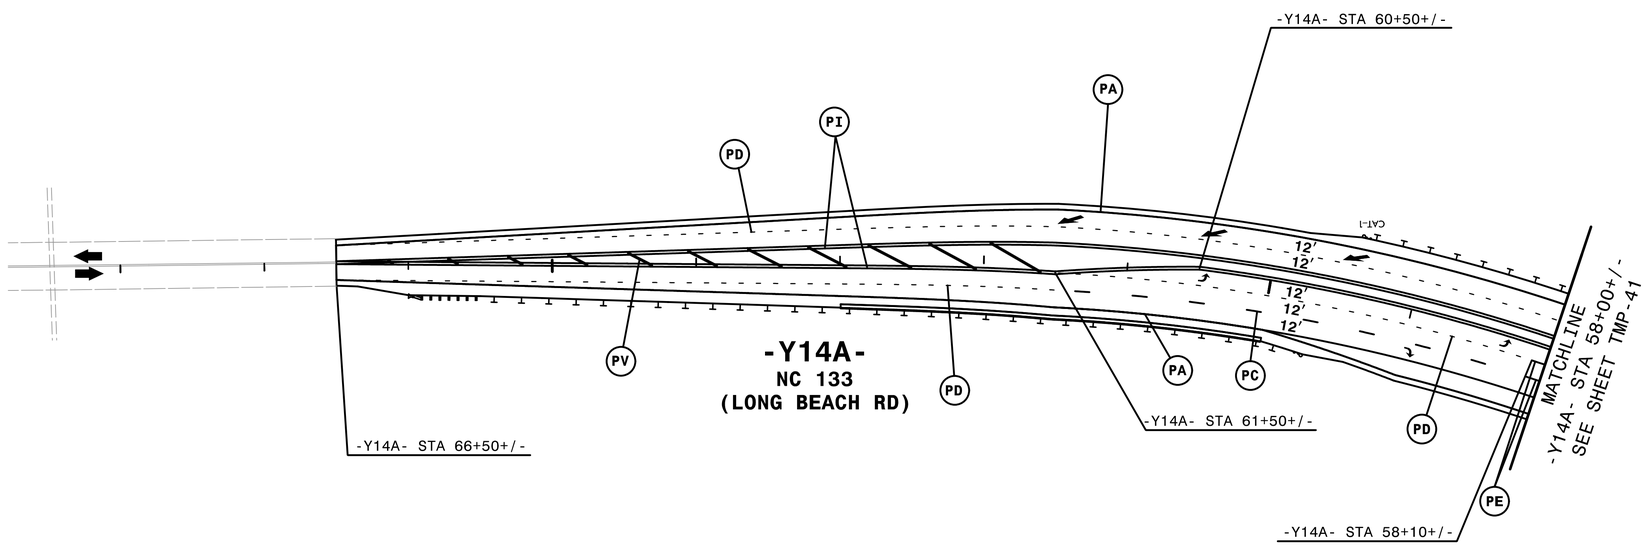

HNTB NORTH CAROLINA, P.C.
343 E. Six Forks Road, Suite 200
Raleigh, North Carolina 27609
NC License No: C-1554

APPROVED: DocuSigned by: Helen Shyu -OF15975A95E44EF...
DATE: 11/10/2021
SEAL

NORTH CAROLINA PROFESSIONAL SEAL 042517 ENGINEER HELEN SHYU

DOCUMENT NOT CONSIDERED FINAL UNLESS ALL SIGNATURES COMPLETED

DIVISION OF HIGHWAYS · STATE OF NORTH CAROLINA · DEPARTMENT OF TRANSPORTATION · WORK ZONE TRAFFIC CONTROL

TRANSPORTATION MANAGEMENT PLAN

PHASE I
STEPS 12.6
DETAIL

4:56:12 PM
...\TCP\r502l_tc_pld32 detour.dgn
$$$$USERNAME$$$$