DocuSign Envelope ID: 34055729-1E45-4010-AE06-0F8E5648F46A

| PROJ. REFERENCE NO. | SHEET NO. |
|---|---|
| R-5021 | TMP-74 |

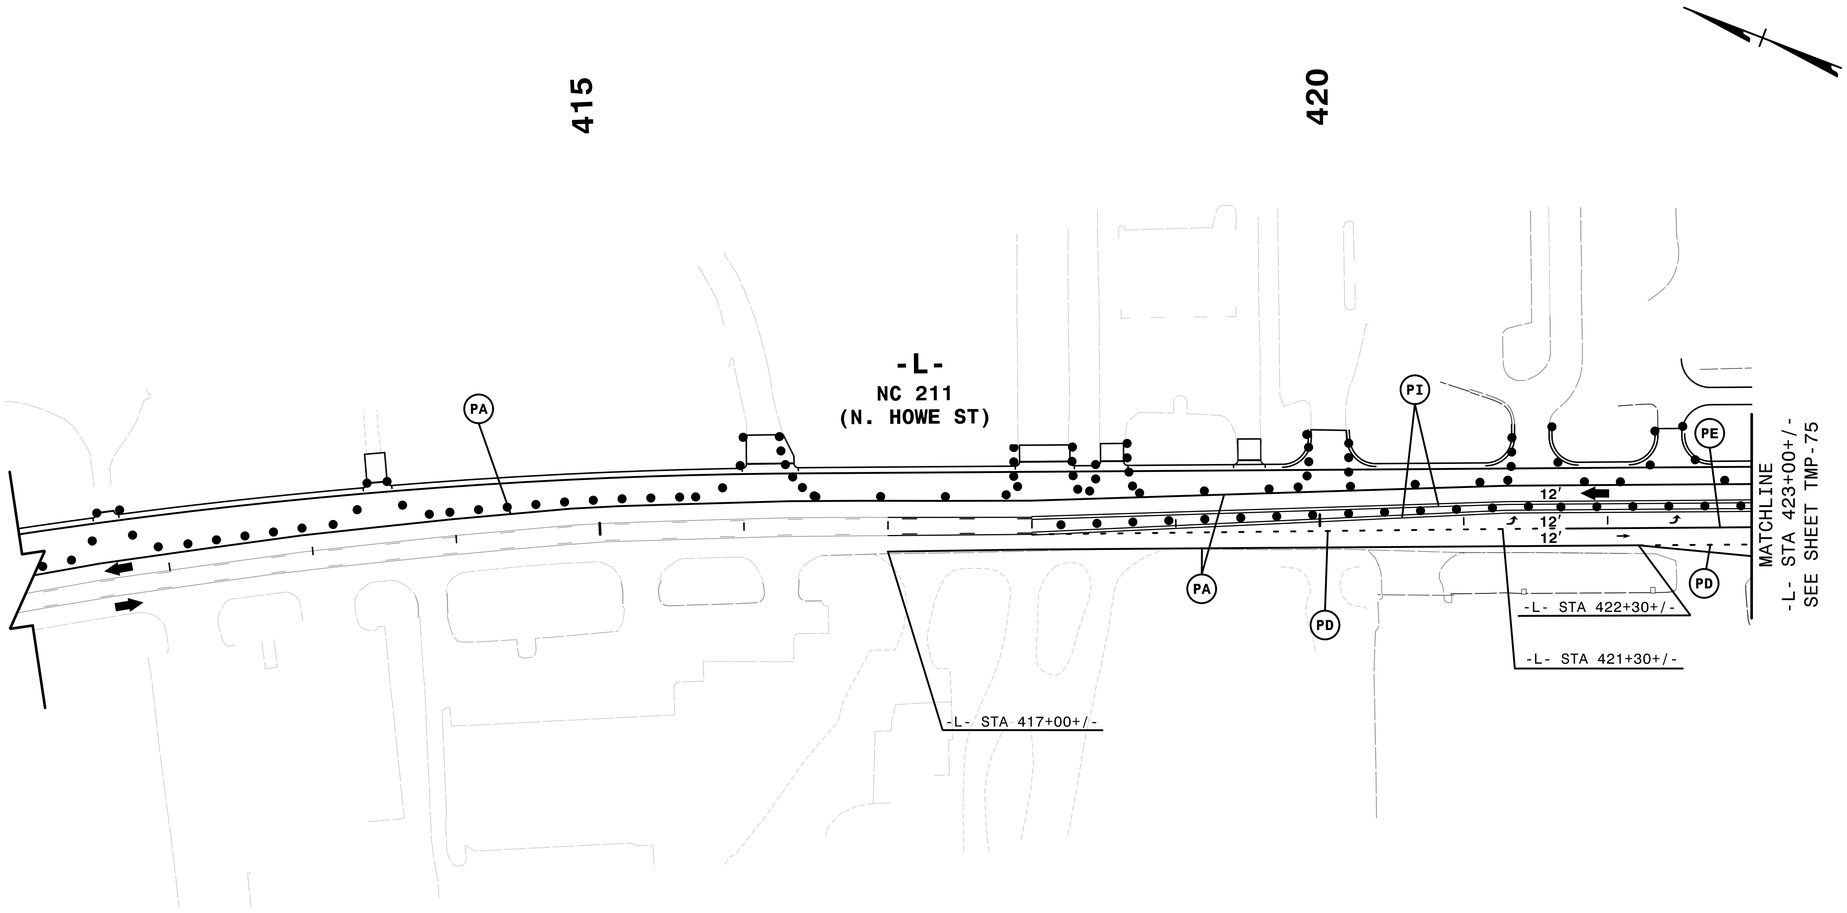


REMOVE CONFLICTING PAVEMENT MARKING.

HNTB NORTH CAROLINA, P.C.
343 E. Six Forks Road, Suite 200
Raleigh, North Carolina 27609
NC License No: C-1554

APPROVED: DocuSigned by: Helen Shyu -0F159F5A95E44EF...

DATE: 11/10/2021

SEAL

NORTH CAROLINA PROFESSIONAL SEAL 042517 ENGINEER HELEN SHYU

**DOCUMENT NOT CONSIDERED FINAL UNLESS ALL SIGNATURES COMPLETED**

DIVISION OF HIGHWAYS * STATE OF NORTH CAROLINA * DEPARTMENT OF TRANSPORTATION * WORK ZONE TRAFFIC CONTROL

# TRANSPORTATION MANAGEMENT PLAN

## PHASE IB
## STEP 16.4
## DETAIL

4:56:35 PM
...\TCP\r502l_tc_pld25b.dgn
$$$$USERNAME$$$$