DocuSign Envelope ID: 4F93AAF3-7CE2-4137-B575-64D3976ABB69

PROJ. REFERENCE NO.	SHEET NO.
R-5021	TMP-87

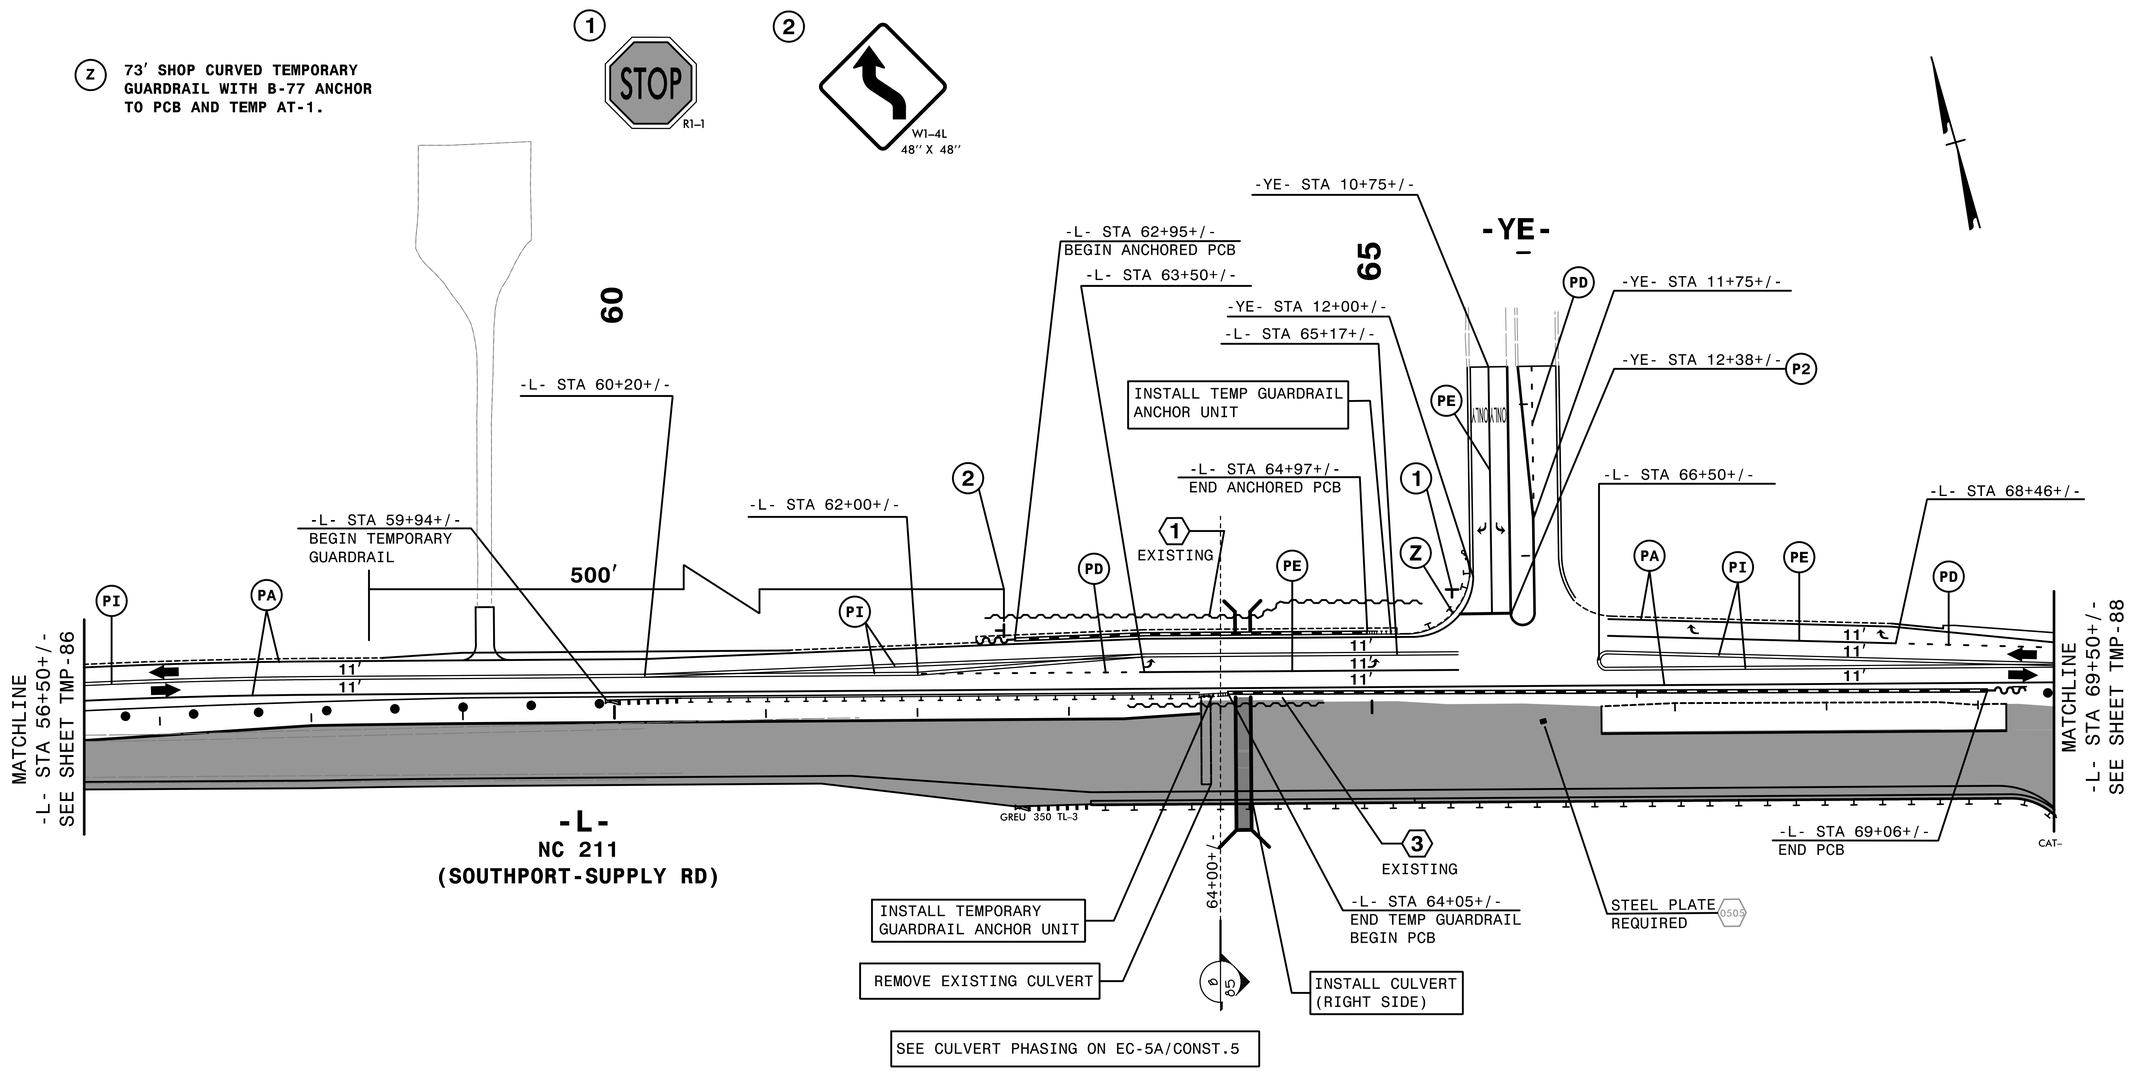

APPROVED: DocuSigned by: Helen Shyu DF15975A95E44EF...

DATE: 10/28/2021

SEAL

NORTH CAROLINA PROFESSIONAL SEAL 042517 ENGINEER HELEN SHYU

DOCUMENT NOT CONSIDERED FINAL UNLESS ALL SIGNATURES COMPLETED

DIVISION OF HIGHWAYS · STATE OF NORTH CAROLINA · DEPARTMENT OF TRANSPORTATION · WORK ZONE TRAFFIC CONTROL

HNTB NORTH CAROLINA, P.C.
343 E. Six Forks Road, Suite 200
Raleigh, North Carolina 27609
NC License No: C-1554

TRANSPORTATION MANAGEMENT PLAN

PHASE II DETAIL

3:23:40 PM
:\TCP\r5021_tc_p2d2.dgn
$$$$USERNAME$$$$