DocuSign Envelope ID: 87CA7190-EAE2-4729-8706-77A644762567

PROJ. REFERENCE NO.	SHEET NO.
R-5021	TMP-89

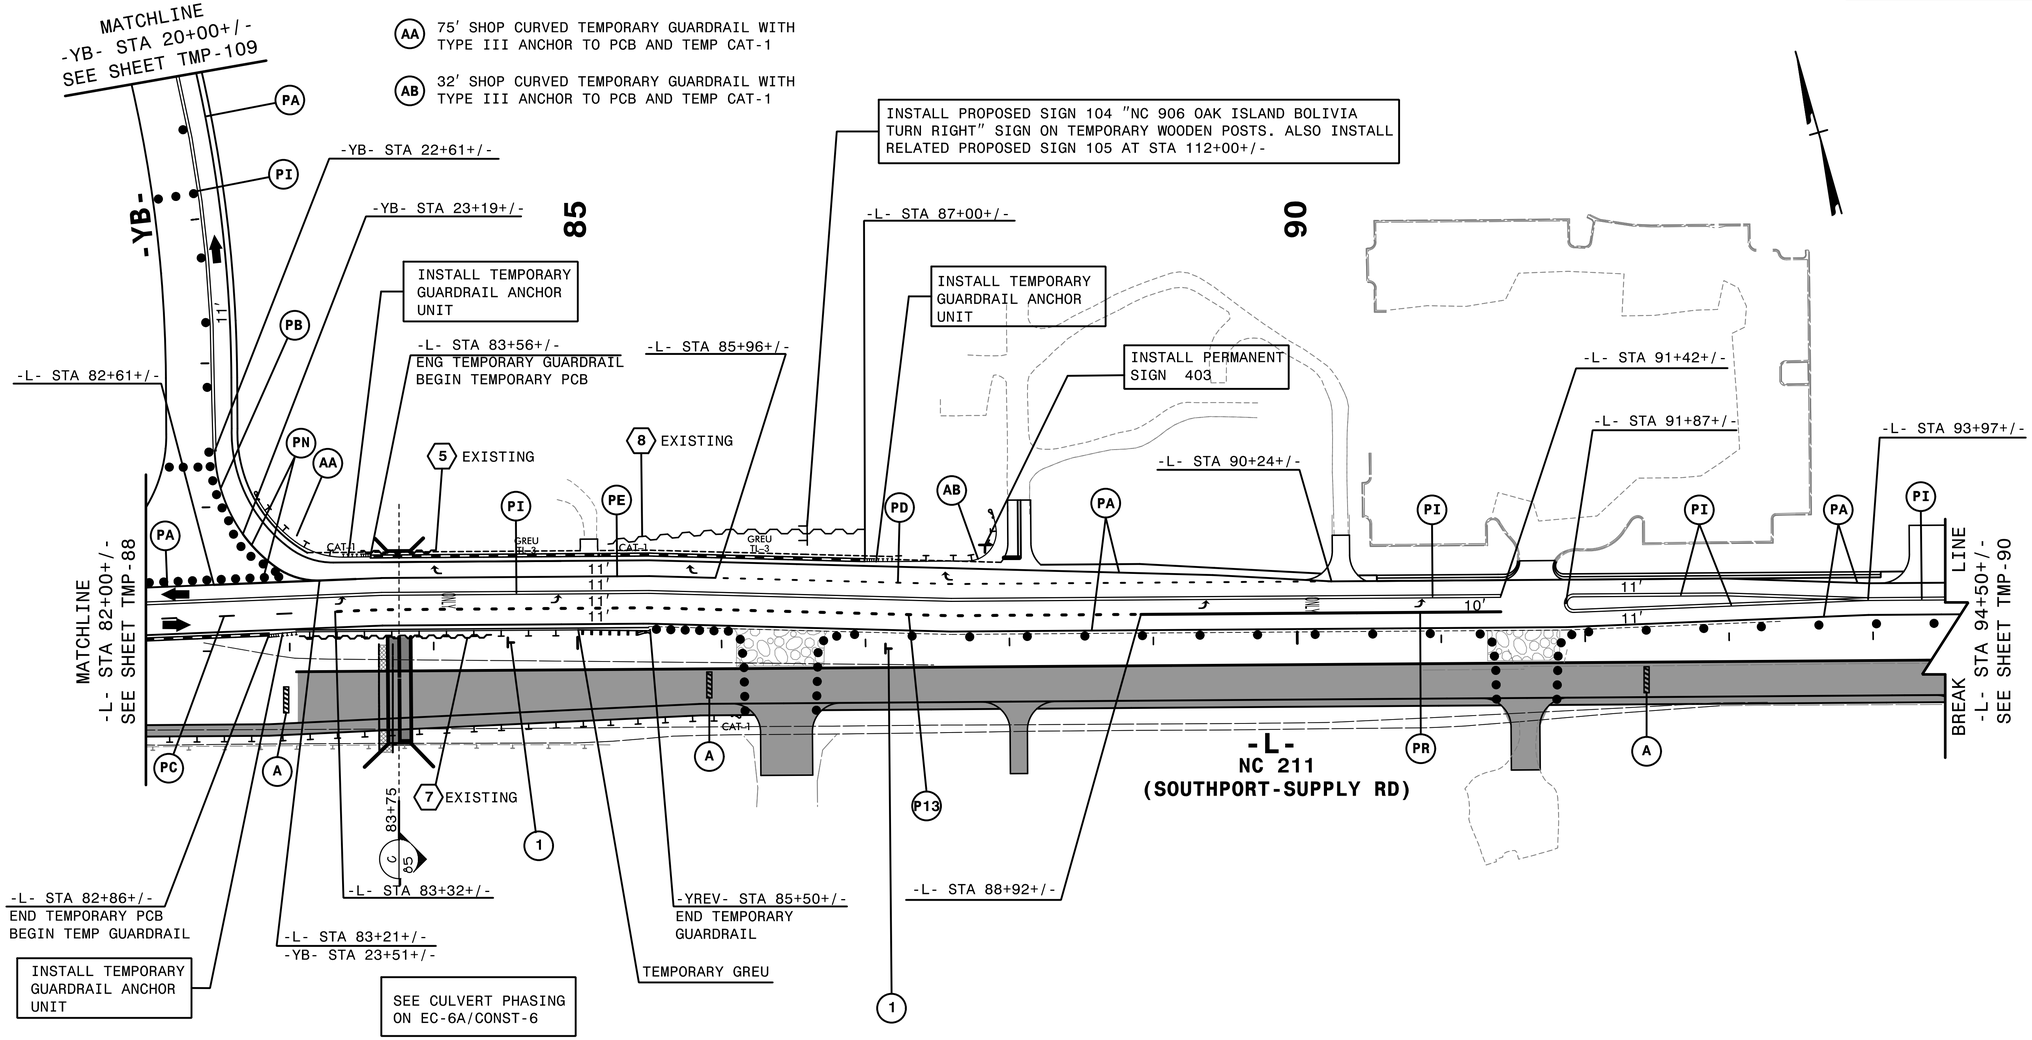

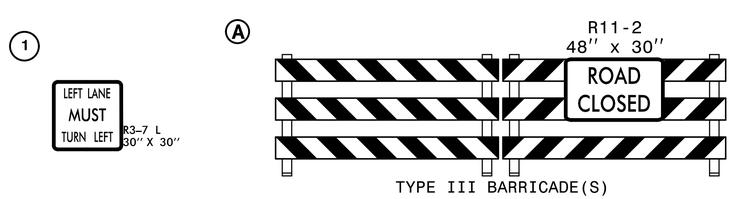

HNTB
HNTB NORTH CAROLINA, P.C.
343 E. Six Forks Road, Suite 200
Raleigh, North Carolina 27609
NC License No: C-1554

APPROVED: Helen Shyan
DF15075A95E44EC...
DATE: 2/6/2019
SEAL

NORTH CAROLINA PROFESSIONAL SEAL 042517 ENGINEER HELEN SHYAN

DOCUMENT NOT CONSIDERED FINAL UNLESS ALL SIGNATURES COMPLETED

DIVISION OF HIGHWAYS
STATE OF NORTH CAROLINA
DEPARTMENT OF TRANSPORTATION
WORK ZONE TRAFFIC CONTROL

TRANSPORTATION MANAGEMENT PLAN

PHASE II DETAIL

2/6/2019
...\TCP\r5021_tc_p2d4.dgn
HNTB