DocuSign Envelope ID: 75546D77-581E-49F4-AD7C-FFDA4CBC3150

PROJ. REFERENCE NO.	SHEET NO.
R-5021	TMP-91

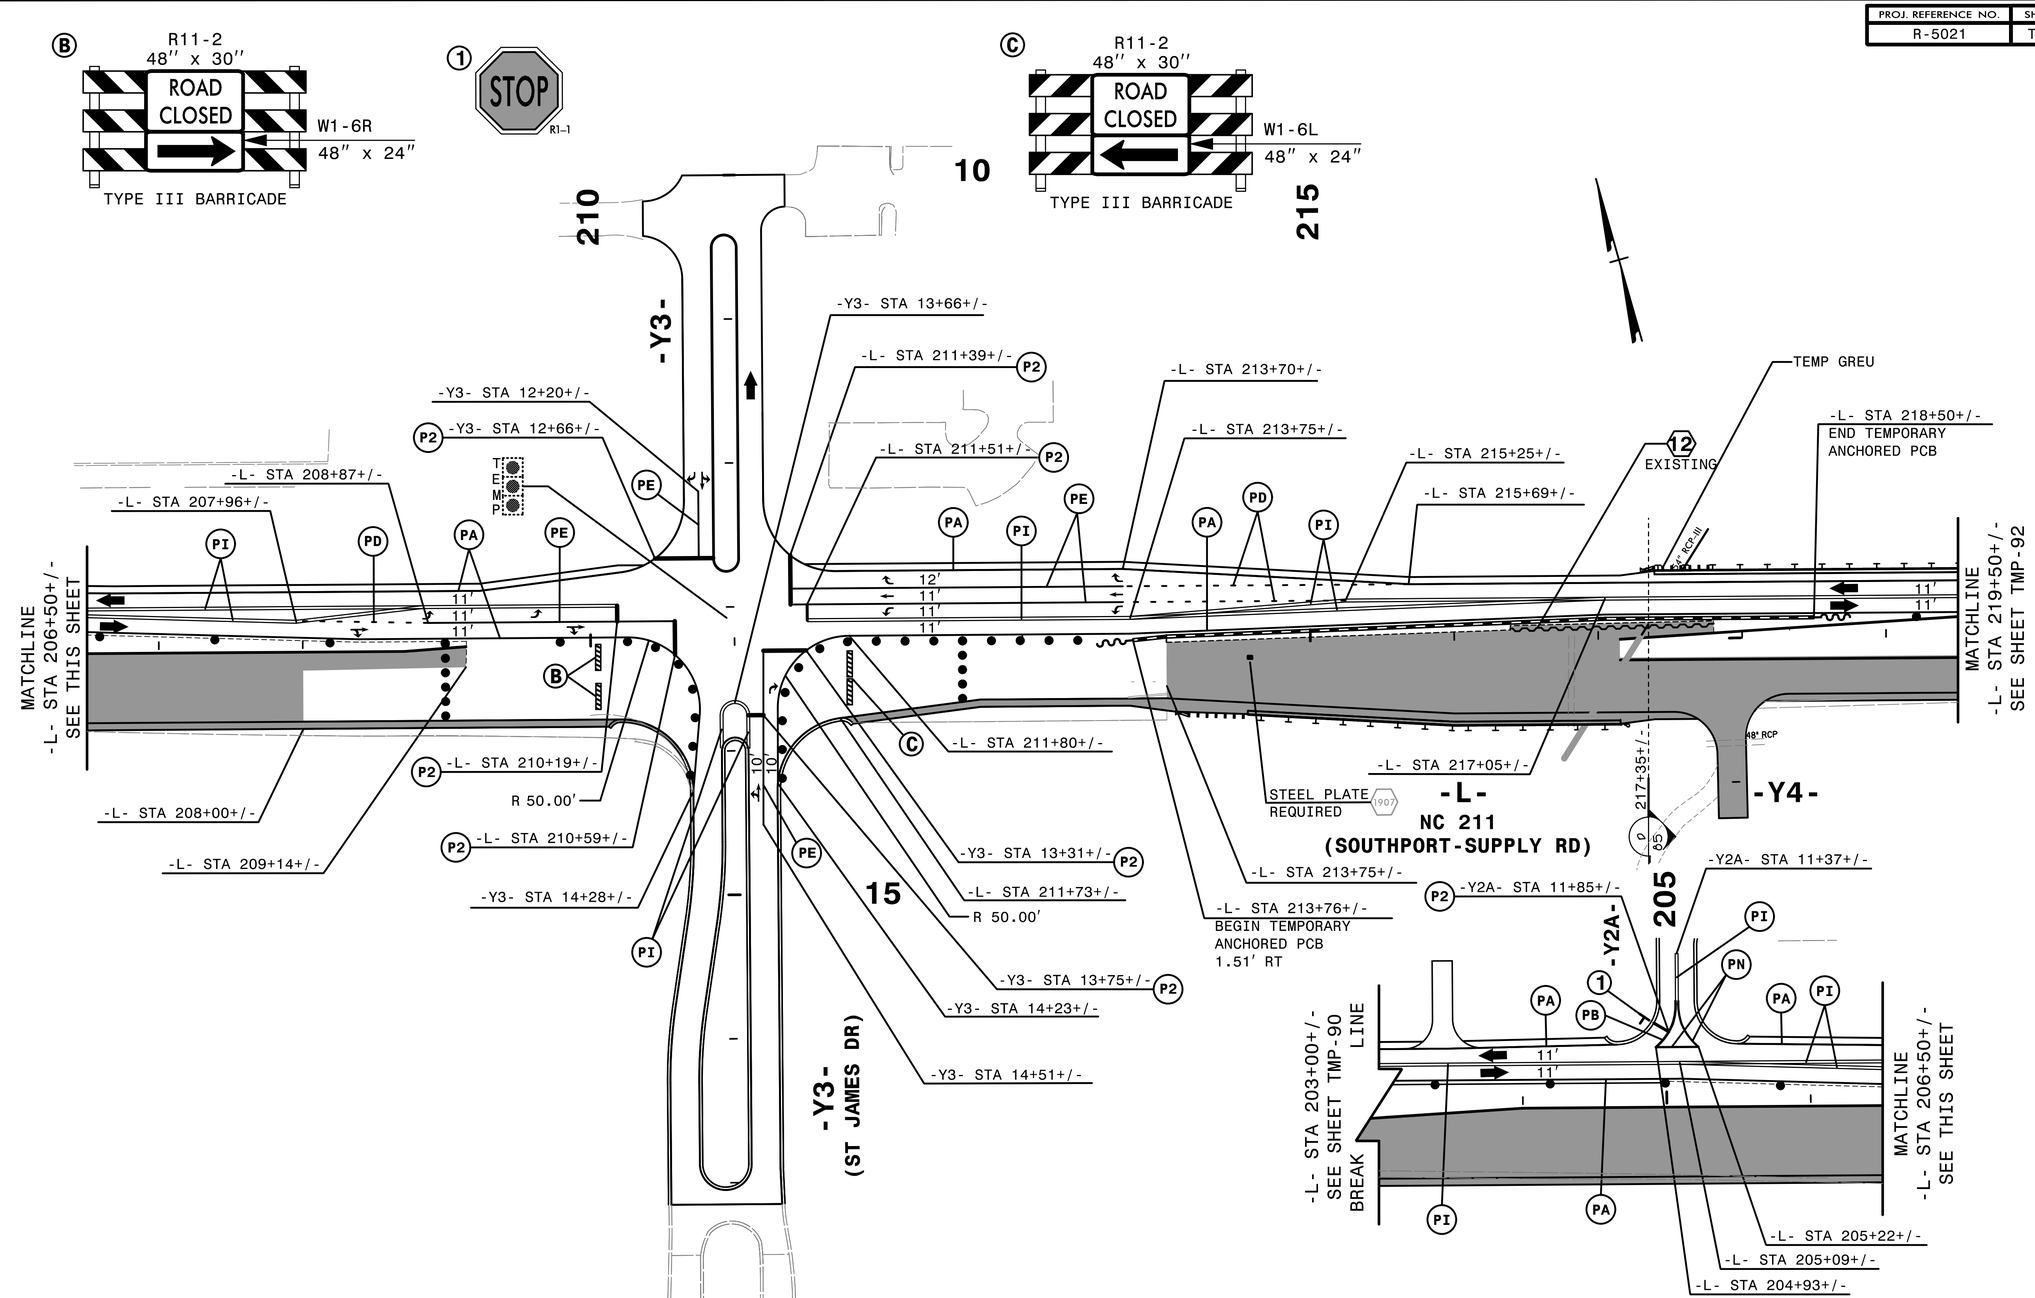

REMOVE CONFLICTING PAVEMENT MARKING.

HNTB
HNTB NORTH CAROLINA, P.C.
343 E. Six Forks Road, Suite 200
Raleigh, North Carolina 27609
NC License No: C-1554

APPROVED: DocuSigned by: Helen Shyu 0F15975A95E44EF...
DATE: 9/9/2021
SEAL

NORTH CAROLINA PROFESSIONAL SEAL 042517 ENGINEER HELEN SHYU

DOCUMENT NOT CONSIDERED FINAL
UNLESS ALL SIGNATURES COMPLETED

DIVISION OF HIGHWAYS
STATE OF NORTH CAROLINA
DEPARTMENT OF TRANSPORTATION
WORK ZONE TRAFFIC CONTROL

TRANSPORTATION
MANAGEMENT PLAN

PHASE II
DETAIL

4:54:36 PM
...\TCP\r5021_tc_p2d9.dgn
$$$$USERNAME$$$$