DocuSign Envelope ID: 75546D77-581E-49F4-AD7C-FFDA4CBC3150

PROJ. REFERENCE NO.	SHEET NO.
R-5021	TMP-109

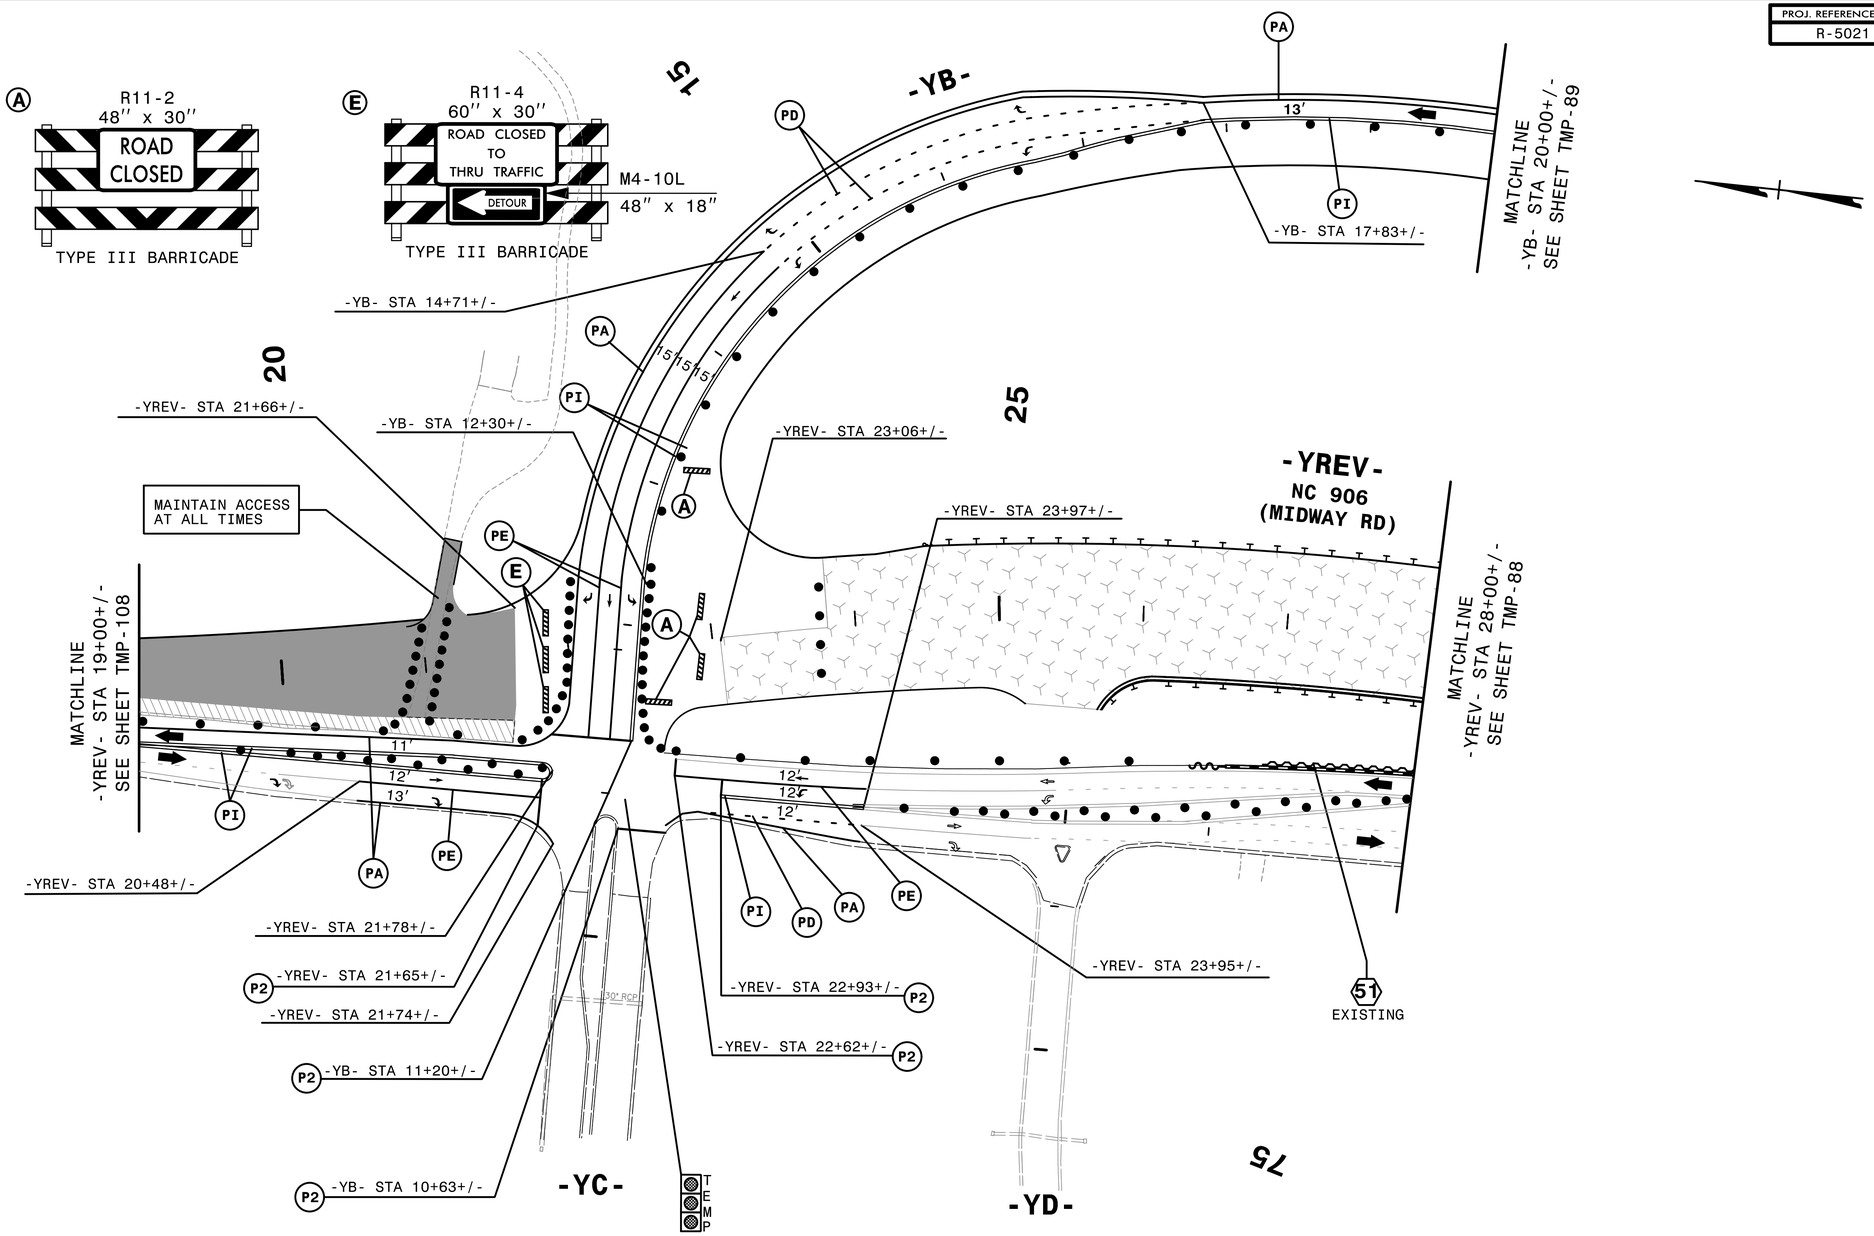

REMOVE CONFLICTING PAVEMENT MARKING.

HNTB NORTH CAROLINA, P.C.
343 E. Six Forks Road, Suite 200
Raleigh, North Carolina 27609
NC License No: C-1554

APPROVED: DocuSigned by: Helen Shyu 0F15975A95E44EF...

DATE: 9/9/2021

SEAL

NORTH CAROLINA PROFESSIONAL SEAL 042517 ENGINEER HELEN SHYU

DOCUMENT NOT CONSIDERED FINAL UNLESS ALL SIGNATURES COMPLETED

DIVISION OF HIGHWAYS STATE OF NORTH CAROLINA DEPARTMENT OF TRANSPORTATION WORK ZONE TRAFFIC CONTROL

TRANSPORTATION MANAGEMENT PLAN

PHASE II DETAIL

4:54:57 PM
..\TCPY-5021_tc_p2d29.dgn
$$$$USERNAME$$$$