DocuSign Envelope ID: 34055729-1E45-4010-AE06-0F8E5648F46A

PROJ. REFERENCE NO.	SHEET NO.
R-5021	TMP-116

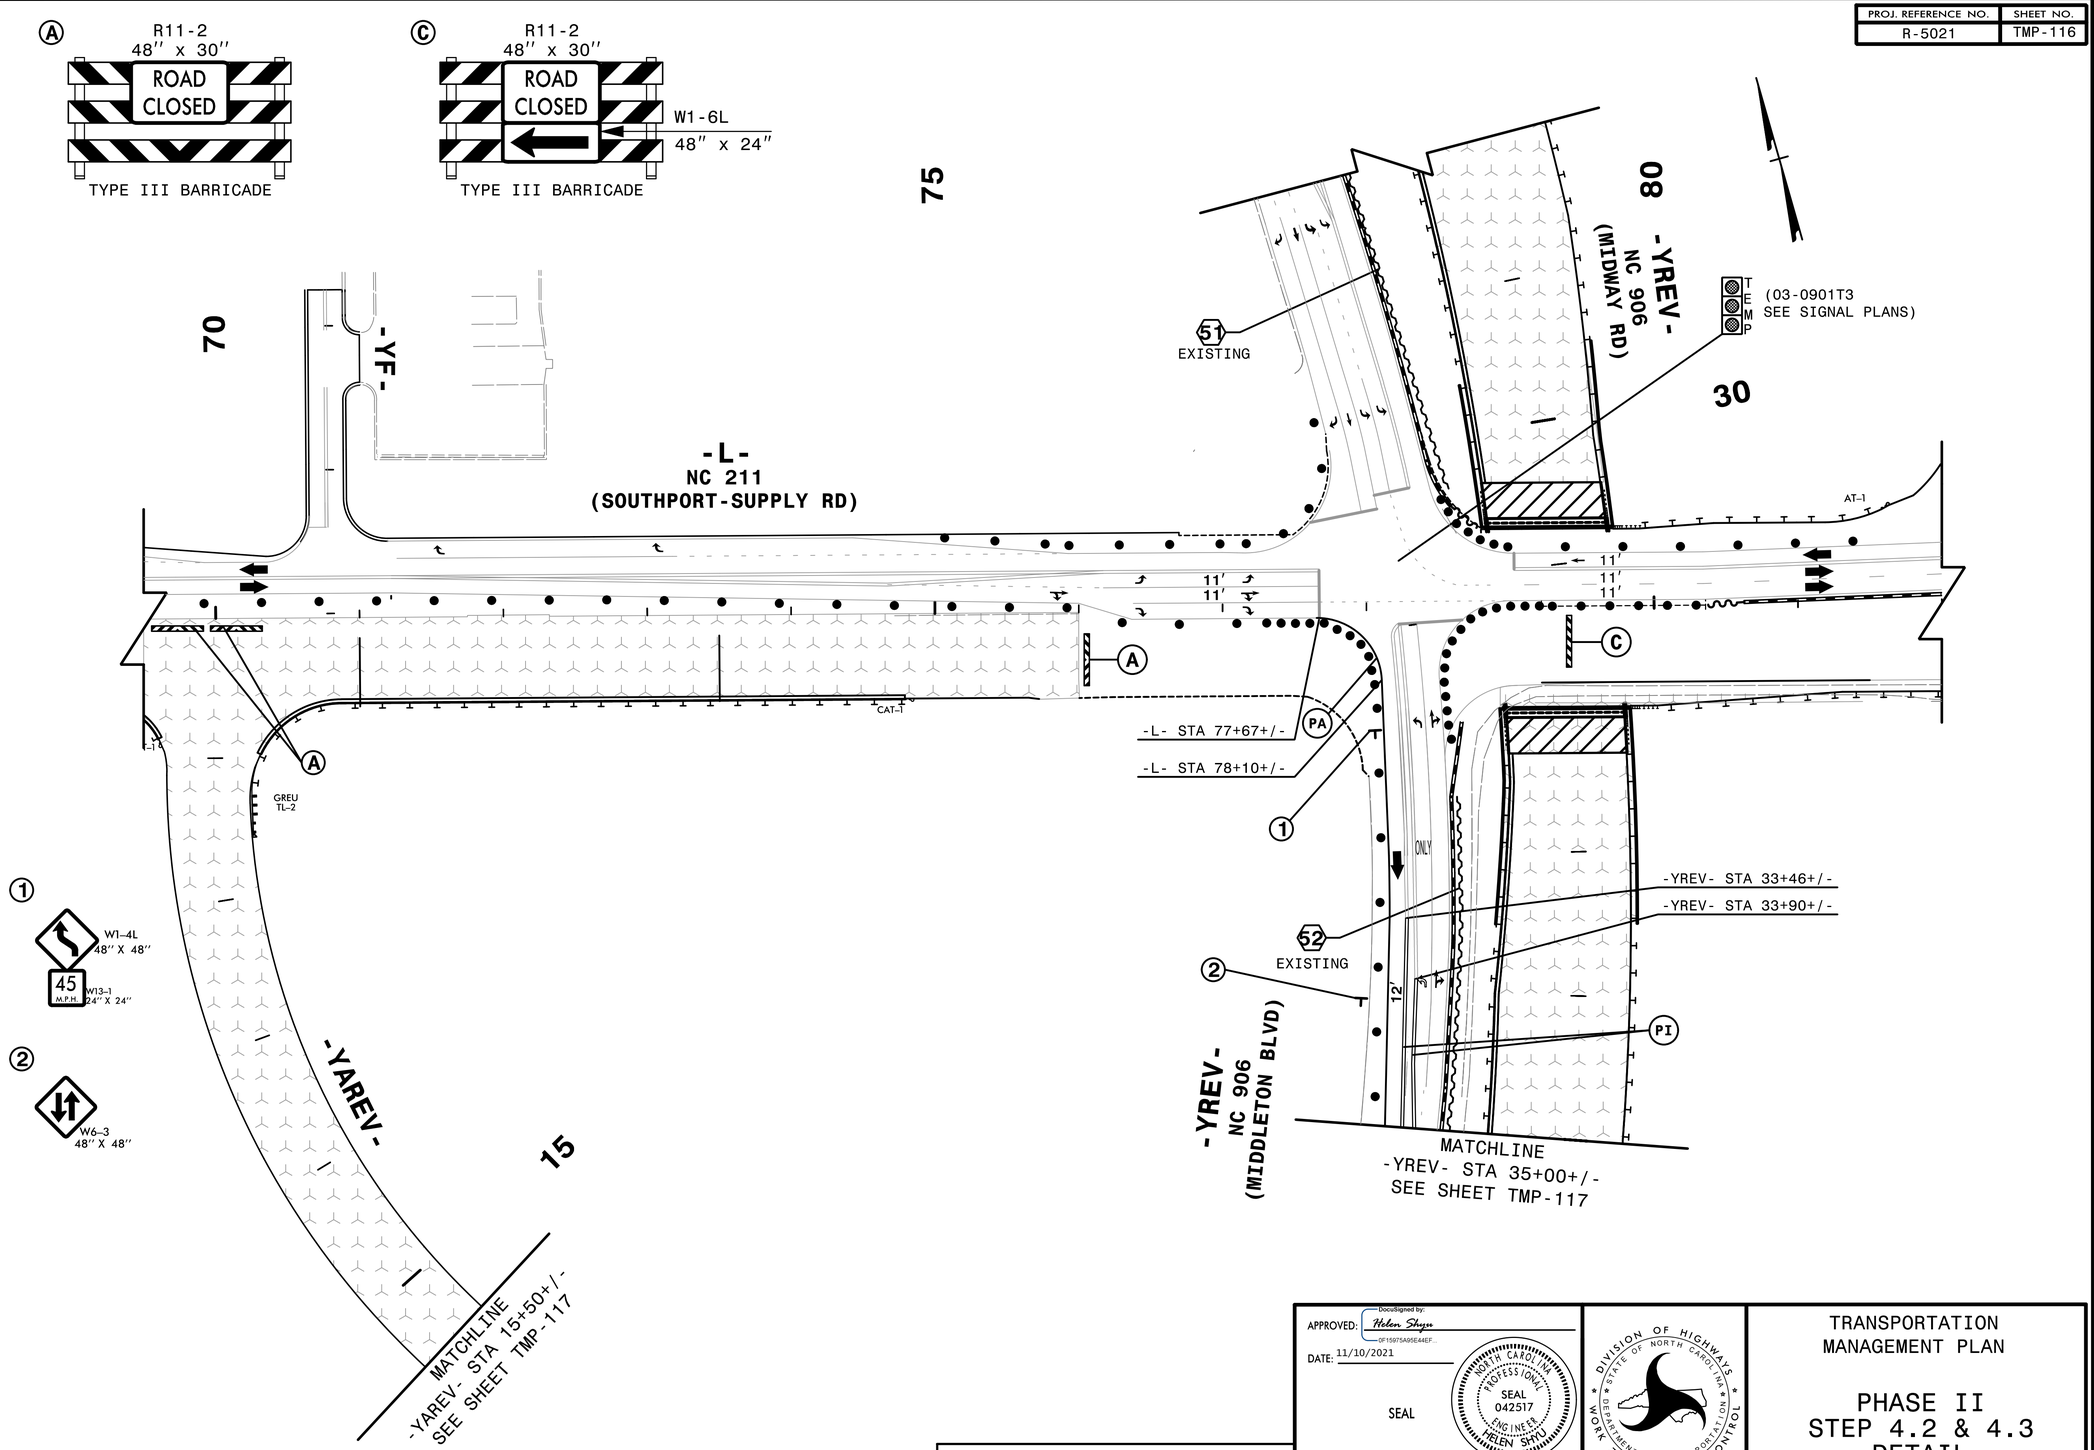

REMOVE CONFLICTING PAVEMENT MARKING.

HNTB NORTH CAROLINA, P.C.
343 E. Six Forks Road, Suite 200
Raleigh, North Carolina 27609
NC License No: C-1554

APPROVED: Helen Shyu
DATE: 11/10/2021
SEAL

NORTH CAROLINA PROFESSIONAL SEAL 042517 ENGINEER HELEN SHYU

DOCUMENT NOT CONSIDERED FINAL UNLESS ALL SIGNATURES COMPLETED

DIVISION OF HIGHWAYS · STATE OF NORTH CAROLINA · DEPARTMENT OF TRANSPORTATION · WORK ZONE TRAFFIC CONTROL

TRANSPORTATION MANAGEMENT PLAN

PHASE II
STEP 4.2 & 4.3
DETAIL

4:57:02 PM
...\r5021_tc_p2d3 GreenT Sl.dgn
$$$$USERNAME$$$$

52