DocuSign Envelope ID: 75546D77-581E-49F4-AD7C-FFDA4CBC3150

PROJ. REFERENCE NO.	SHEET NO.
R-5021	TMP-147

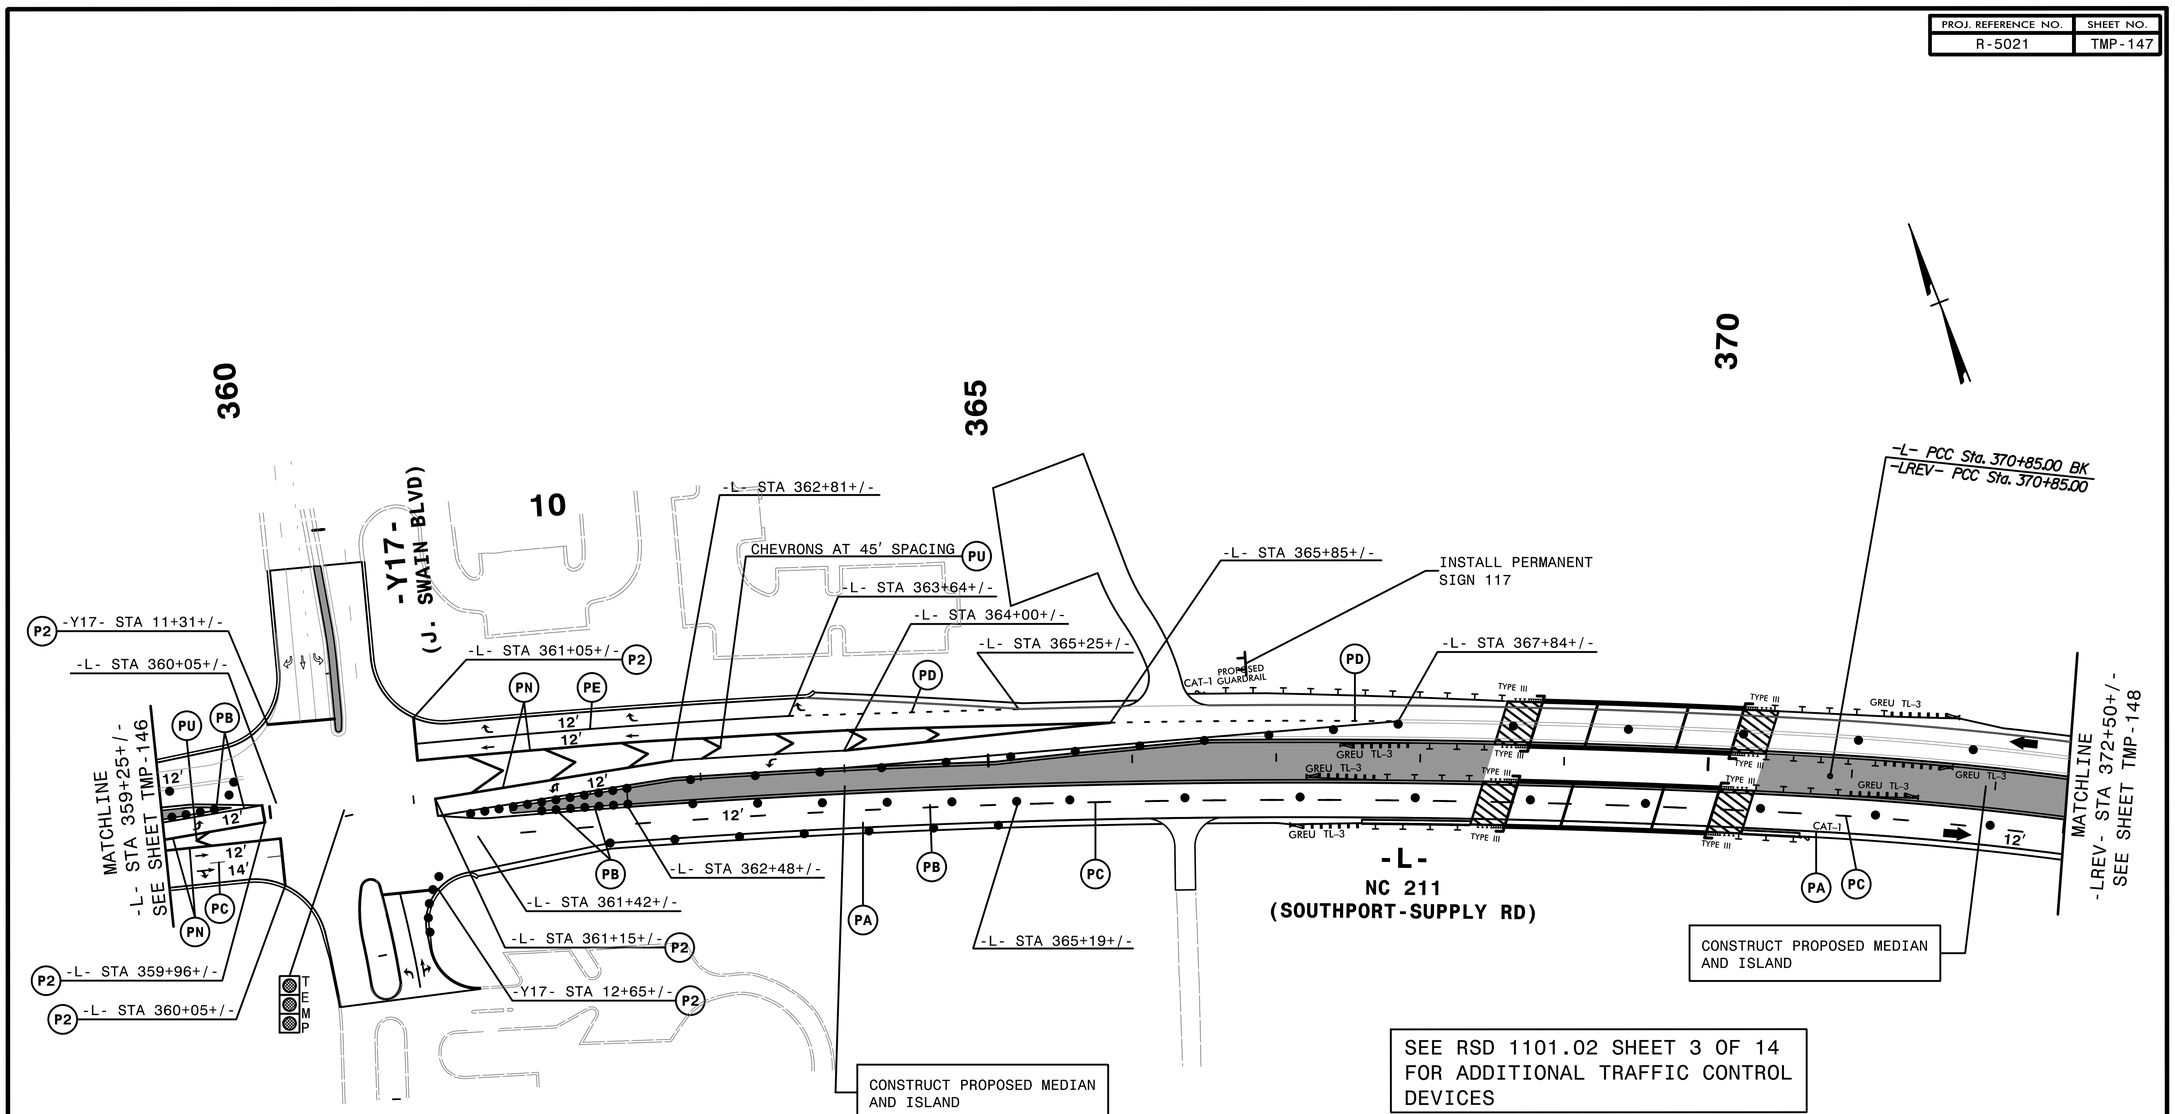

SEE RSD 1101.02 SHEET 3 OF 14 FOR ADDITIONAL TRAFFIC CONTROL DEVICES

REMOVE CONFLICTING PAVEMENT MARKING.

INSTALL APPLICABLE PERMANENT SIGNS.

HNTB NORTH CAROLINA, P.C.
343 E. Six Forks Road, Suite 200
Raleigh, North Carolina 27609
NC License No: C-1554

APPROVED: DocuSigned by: Helen Shyu
DATE: 9/9/2021
SEAL

NORTH CAROLINA PROFESSIONAL SEAL 042517 ENGINEER HELEN SHYU

DOCUMENT NOT CONSIDERED FINAL UNLESS ALL SIGNATURES COMPLETED

DIVISION OF HIGHWAYS STATE OF NORTH CAROLINA DEPARTMENT OF TRANSPORTATION WORK ZONE TRAFFIC CONTROL

TRANSPORTATION MANAGEMENT PLAN

PHASE III DETAIL

4:55:57 PM
...\TCP\r-5021_tc_p3d2l.dgn
$$$$USERNAME$$$$