DocuSign Envelope ID: 75546D77-581E-49F4-AD7C-FFDA4CBC3150

PROJ. REFERENCE NO.	SHEET NO.
R-5021	TMP-154

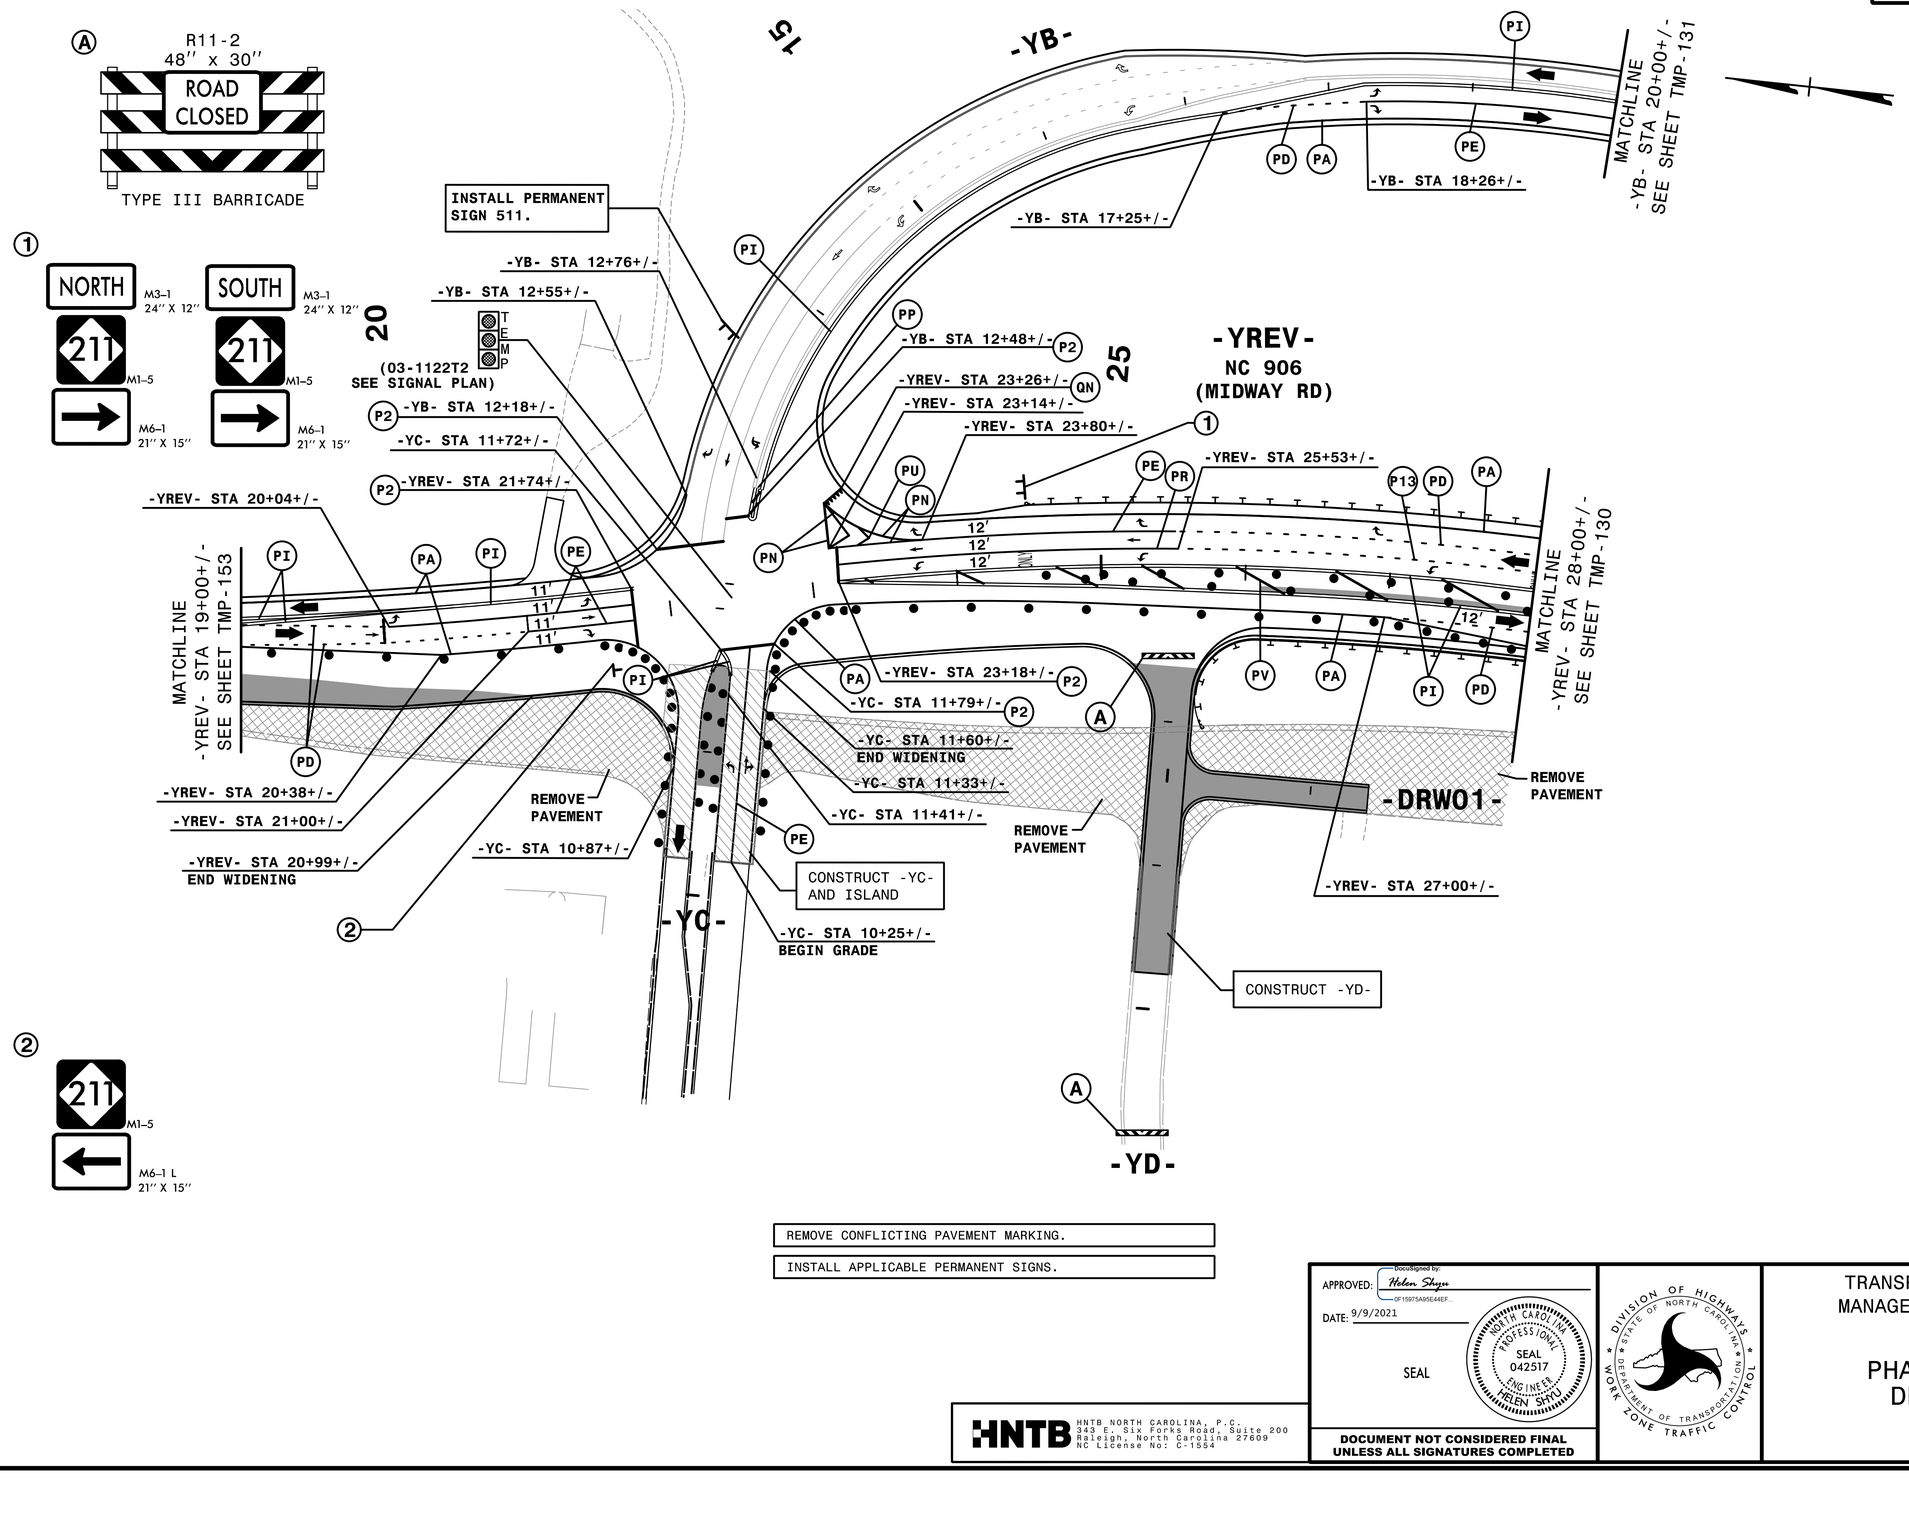

REMOVE CONFLICTING PAVEMENT MARKING.

INSTALL APPLICABLE PERMANENT SIGNS.

HNTB NORTH CAROLINA, P.C.
343 E. Six Forks Road, Suite 200
Raleigh, North Carolina 27609
NC License No: C-1554

APPROVED: DocuSigned by: Helen Shyu DF15975A95E44EF...

DATE: 9/9/2021

SEAL

NORTH CAROLINA PROFESSIONAL SEAL 042517 ENGINEER HELEN SHYU

DOCUMENT NOT CONSIDERED FINAL UNLESS ALL SIGNATURES COMPLETED

DIVISION OF HIGHWAYS * STATE OF NORTH CAROLINA * DEPARTMENT OF TRANSPORTATION * WORK ZONE TRAFFIC CONTROL

TRANSPORTATION MANAGEMENT PLAN

PHASE III DETAIL

4:41:30 PM
...\TCP\r-5021_Tc_p3d28.dgn
$$$$USERNAME$$$$