DocuSign Envelope ID: 422C2307-6F98-4C97-80AD-448FDA2077C6

TIP NO.	SHEET NO.
R-5021	PMP-14

APPROVED: DocuSigned by: Andrew D Klinksick E3D78FB4596E44B...

DATE: 9/2/2021

SEAL

NORTH CAROLINA PROFESSIONAL SEAL 40311 ENGINEER ANDREW D. KLINKSIEK

DOCUMENT NOT CONSIDERED FINAL UNLESS ALL SIGNATURES COMPLETED

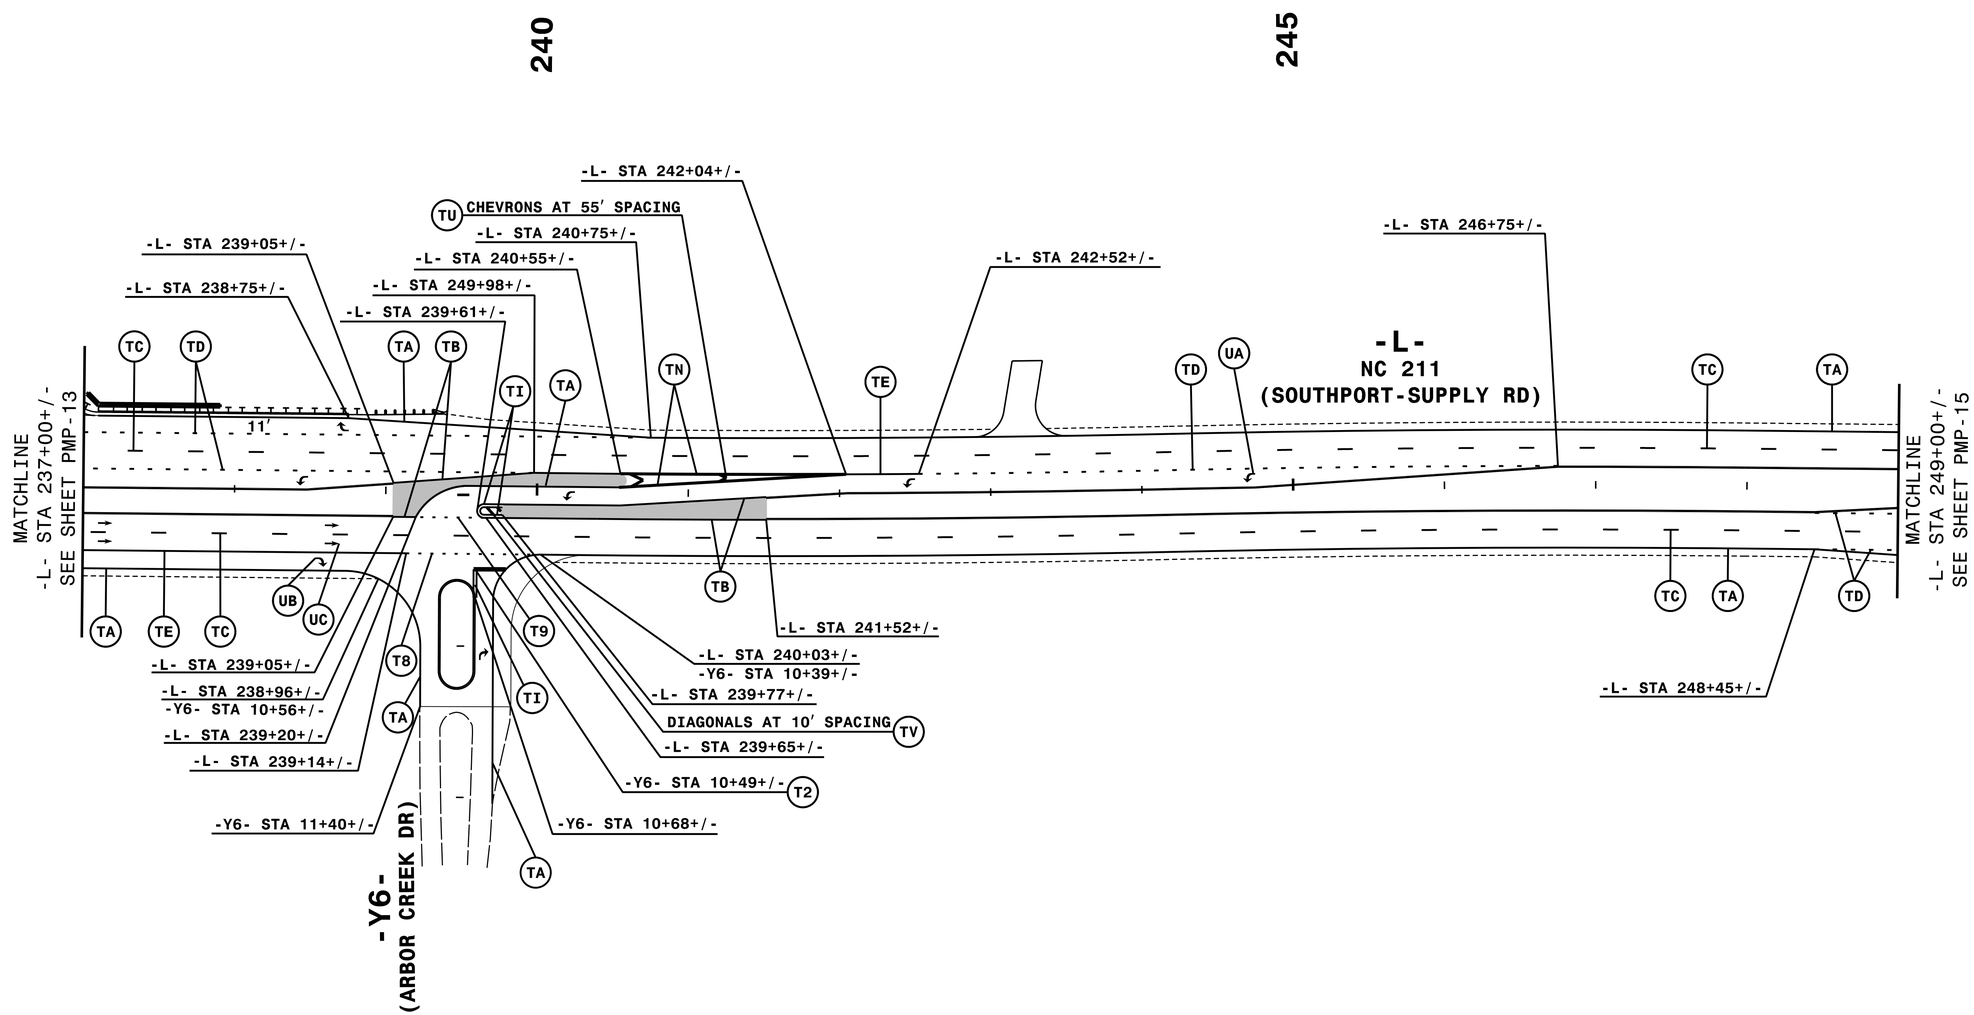

NOTE: ALL LANE WIDTHS ARE 12' UNLESS OTHERWISE SHOWN.

HNTB
HNTB NORTH CAROLINA, P.C.
343 E. Six Forks Road, Suite 200
Raleigh, North Carolina 27609
NC License No: C-1554
(919) 546-8997

PAVEMENT MARKING DETAIL

9/2/2021
...\PMP\R5021_PMP_pmp_14.dgn
HNTB