DocuSign Envelope ID: C502809D-8832-471A-B5AA-9ED783132E71

TIP NO.	SHEET NO.
R-5021	PMP-30

APPROVED: DocuSigned by: Andrew D Klinksiek — E3D78FB4596E44B...

DATE: 10/28/2021

SEAL

NORTH CAROLINA PROFESSIONAL SEAL 40311 ENGINEER ANDREW D. KLINKSIEK

DOCUMENT NOT CONSIDERED FINAL UNLESS ALL SIGNATURES COMPLETED

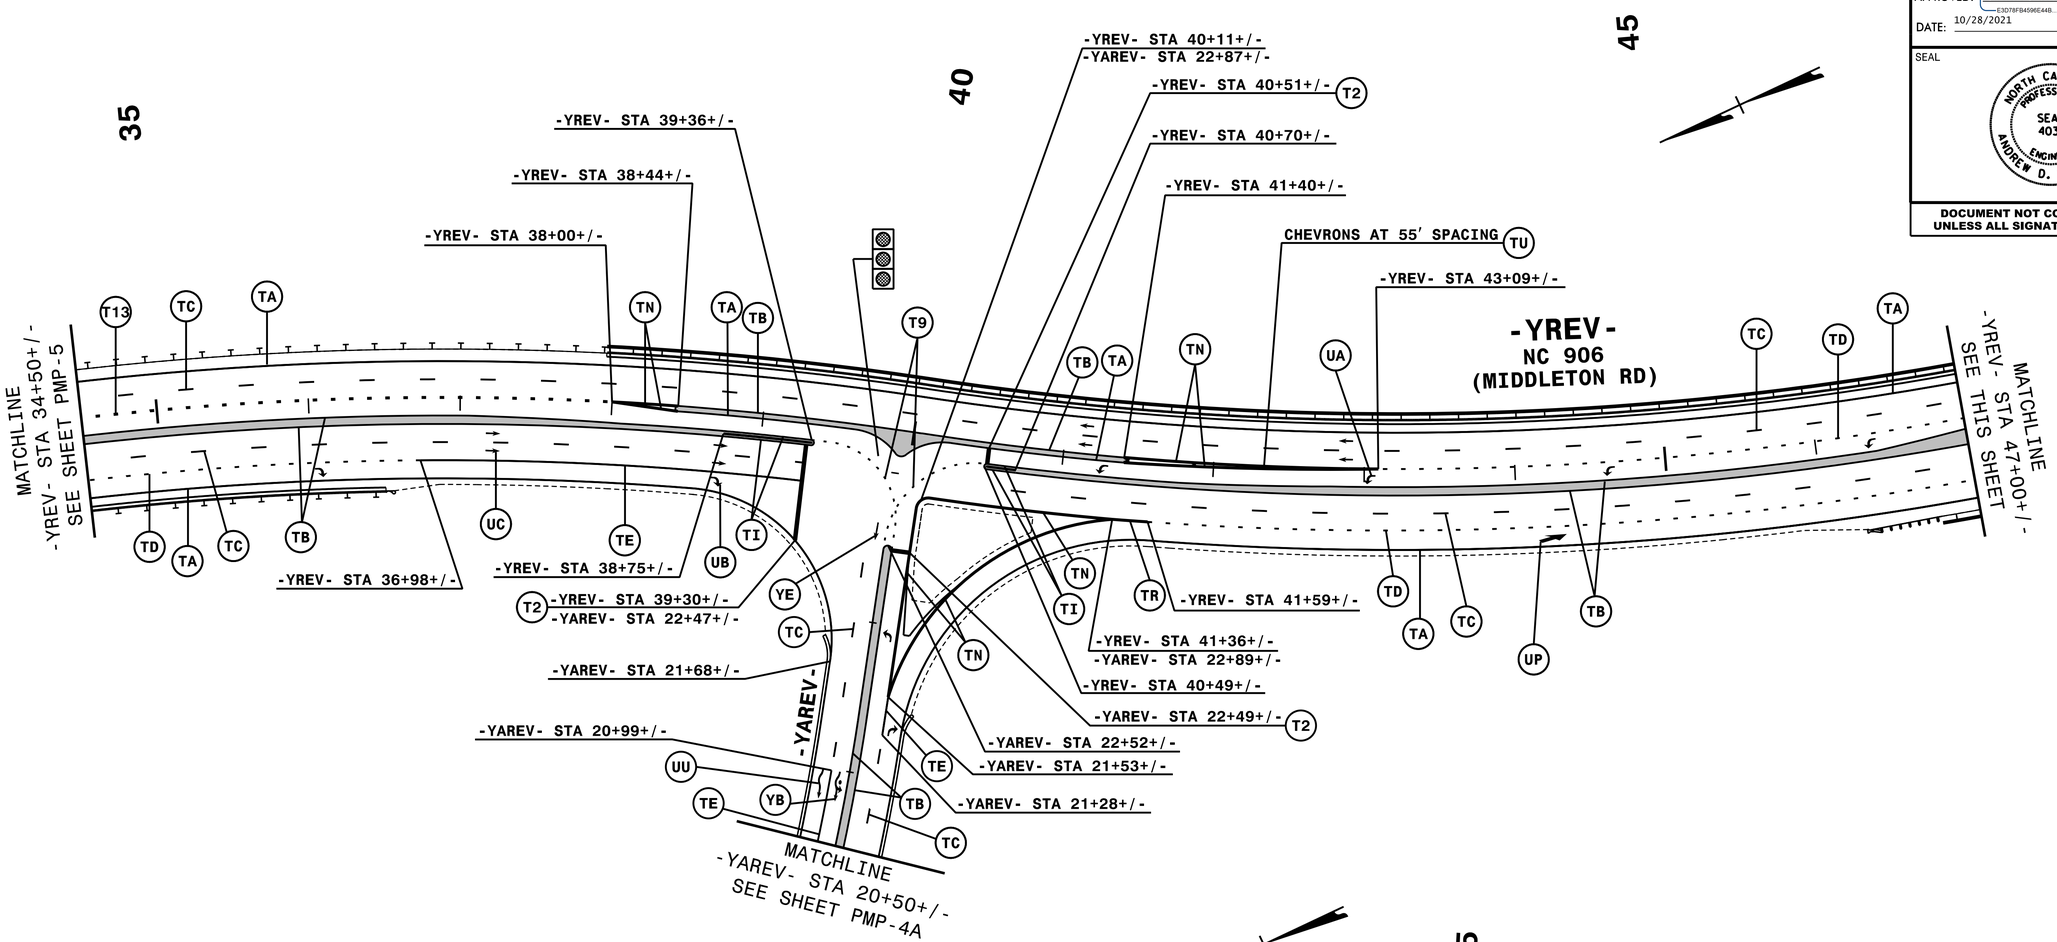

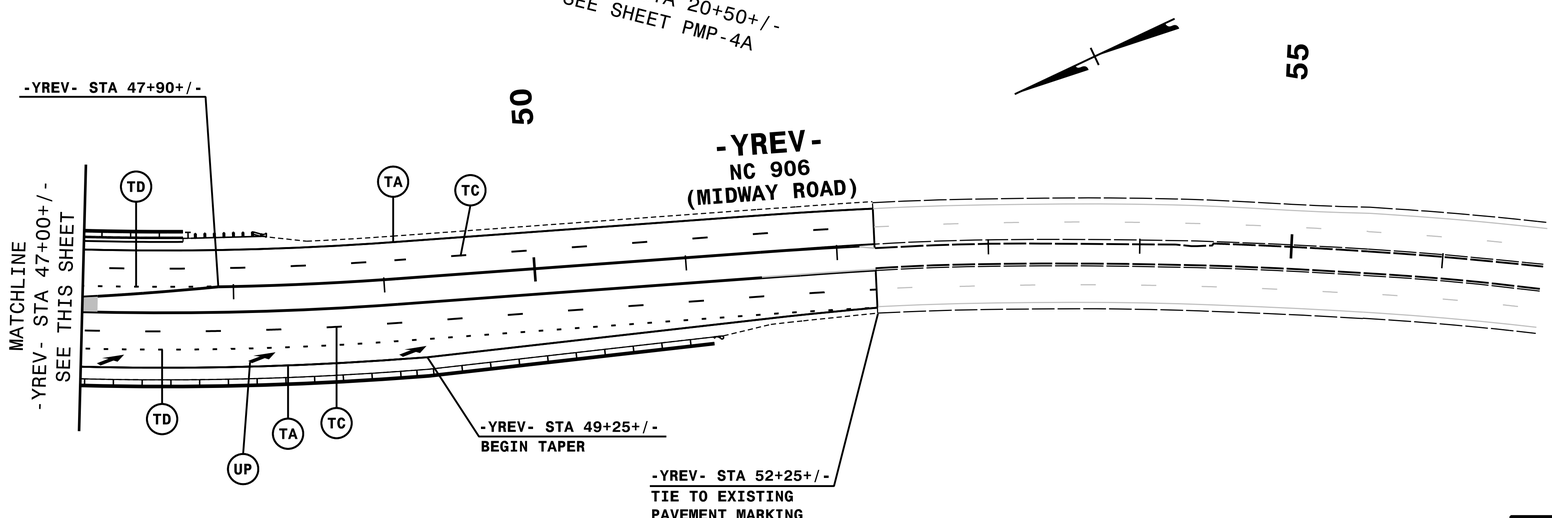

NOTE: ALL LANE WIDTHS ARE 12' UNLESS OTHERWISE SHOWN.

HNTB NORTH CAROLINA, P.C.
343 E. Six Forks Road, Suite 200
Raleigh, North Carolina 27609
NC License No: C-1554
(919) 546-8997

PAVEMENT MARKING DETAIL

10/28/2021
I:\PMP\R5021_PMP_pmp_30.dgn
HNTB