5/14/99

NOTE:
UTILIZE COIR FIBER MATTING ADJACENT TO WETLANDS /JURISDICTIONAL AREAS, AND AS DIRECTED

HNTB
HNTB NORTH CAROLINA, P.C.
343 E. Six Forks Road, Suite 200
Raleigh, North Carolina 27609
NC License No: C-1554

PROJECT REFERENCE NO.	SHEET NO.
R-5021	EC-53/CONST.J6
R/W SHEET NO.	
ROADWAY DESIGN ENGINEER	HYDRAULICS ENGINEER

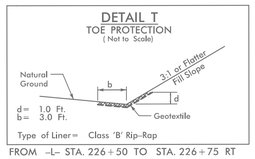

FROM –L– STA. 226+50 TO STA. 226+75 RT

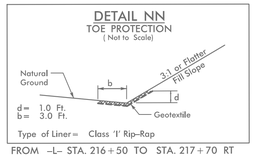

FROM –L– STA. 216+50 TO STA. 217+70 RT

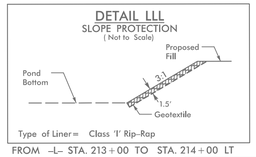

FROM –L– STA. 213+00 TO STA. 214+00 LT

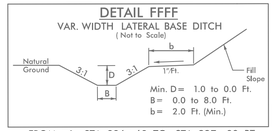

FROM –L– STA. 226+68 TO STA. 227+00 RT

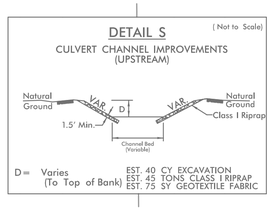

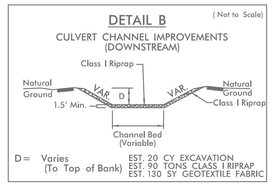

NAD 83/NSRS 2007

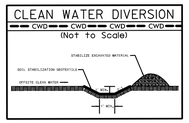

Place Matting for Erosion Control
or Coir Fiber Mat, as directed,
on Slope as Work Allows.
–L– Sta. 213+00 to Sta. 219+50 LT
–L– Sta. 214+50 to Sta. 217+50 RT
–L– Sta. 225+00 to Sta. 228+00 RT
–L– Sta. 221+00 to Sta. 227+50 LT

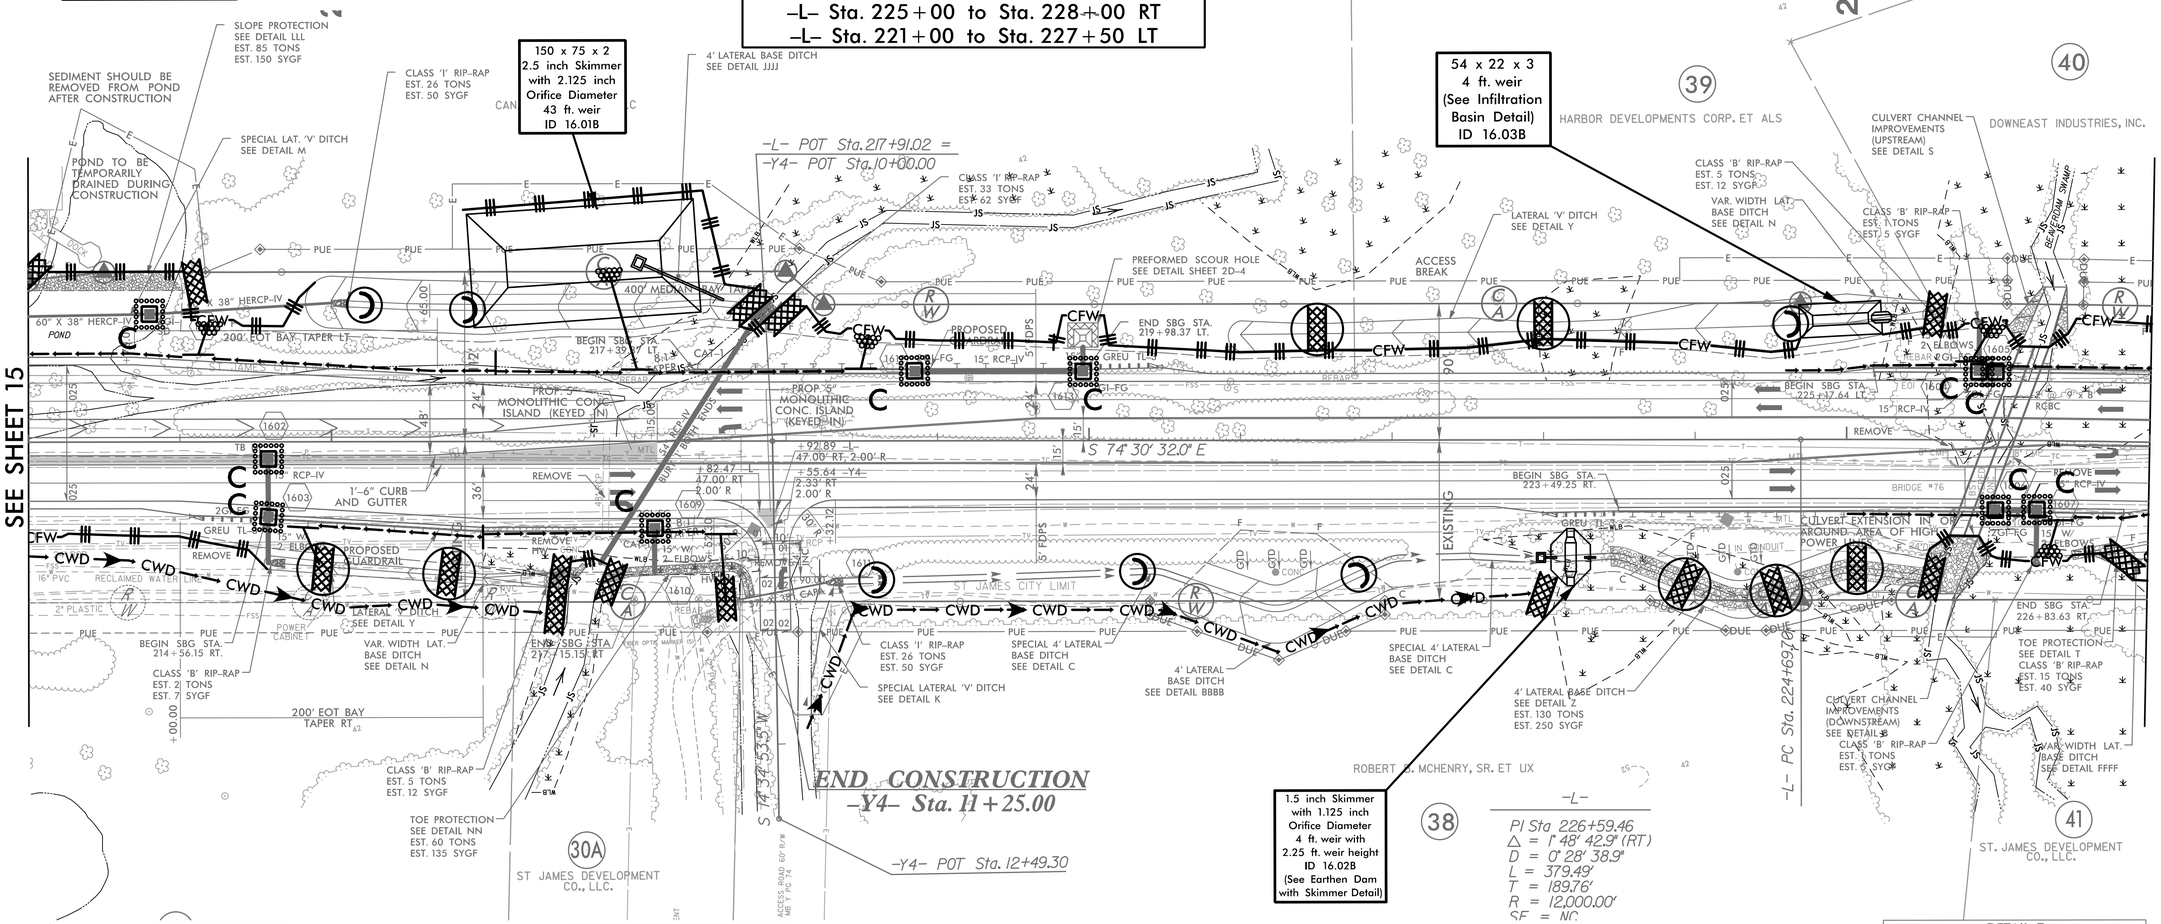

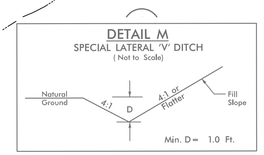

FROM –L– STA. 213+00 TO STA. 213+80 LT

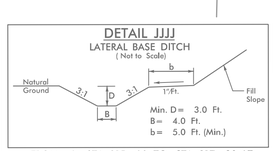

FROM –L– STA. 215+00 TO STA. 217+80 LT

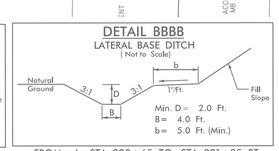

FROM –L– STA. 220+65 TO STA. 221+85 RT

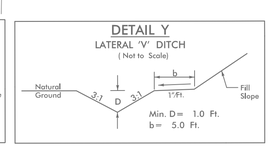

FROM –L– STA. 214+58 TO STA. 216+00 RT
FROM –L– STA. 221+00 TO STA. 225+00 LT

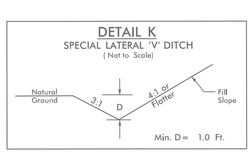

FROM –Y4– STA. 10+95 TO STA. 11+75 LT

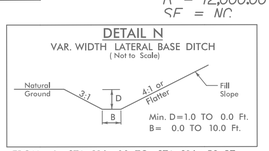

FROM –L– STA. 216+00 TO STA. 216+50 RT
FROM –L– STA. 225+00 TO STA. 225+65 LT

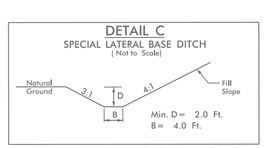

FROM –L– STA. 218+30 TO STA. 220+65 RT
FROM –L– STA. 221+85 TO STA. 223+50 RT

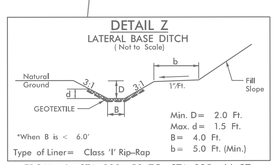

FROM –L– STA. 223+50 TO STA. 225+66 RT

11/27/2018
R-5021_EC_PSH16.dgn
HNTB