DocuSign Envelope ID: 4318021B-710C-47E4-9934-499B8DE0C438

TIP NO.	SHEET NO.
R-5021	SIGN-7

APPROVED: DocuSigned by: Andrew D. Klinksick E3D78FB4596E44B...

DATE: 9/2/2021

SEAL

NORTH CAROLINA PROFESSIONAL SEAL 40311 ENGINEER ANDREW D. KLINKSIEK

DOCUMENT NOT CONSIDERED FINAL UNLESS ALL SIGNATURES COMPLETED

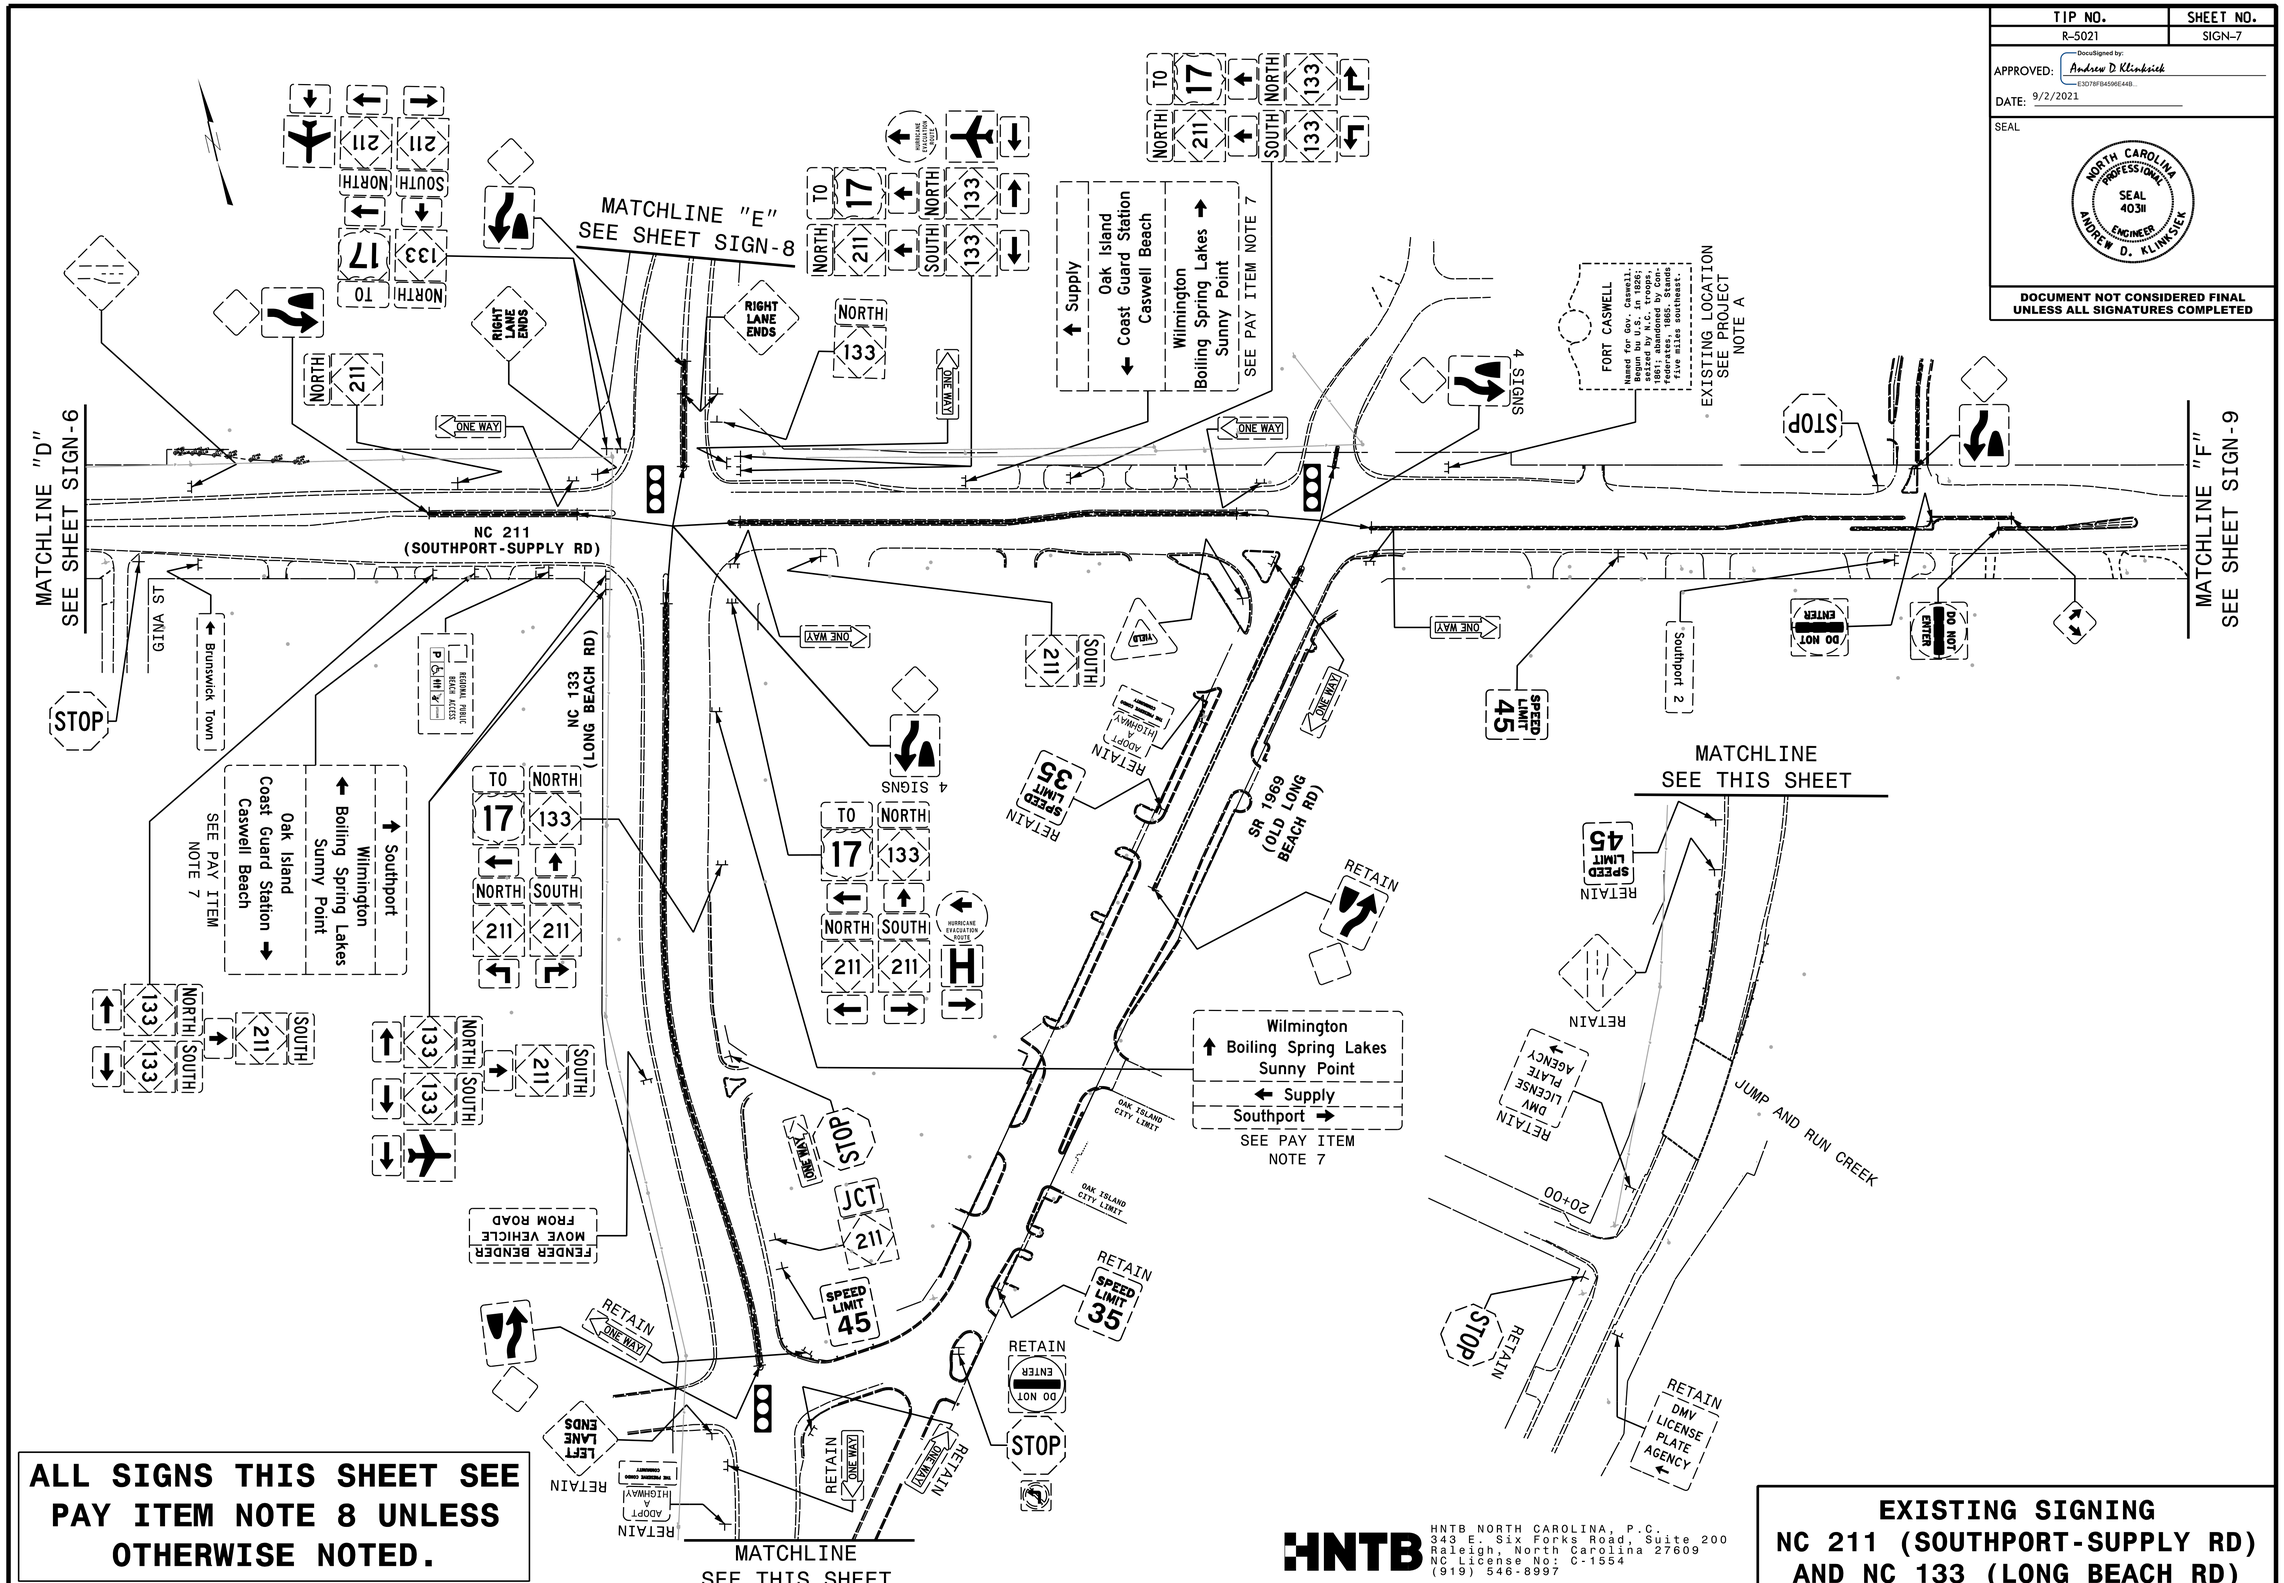

ALL SIGNS THIS SHEET SEE PAY ITEM NOTE 8 UNLESS OTHERWISE NOTED.

HNTB
HNTB NORTH CAROLINA, P.C.
343 E. Six Forks Road, Suite 200
Raleigh, North Carolina 27609
NC License No: C-1554
(919) 546-8997

EXISTING SIGNING
NC 211 (SOUTHPORT-SUPPLY RD)
AND NC 133 (LONG BEACH RD)