DocuSign Envelope ID: DA02D660-8218-4807-A7E8-F9D5B4328EDC

PROJECT REFERENCE NO.	SHEET NO.
R-5021	SCP. 23

DRAWING 1

NEW EQUIPMENT CABINET DISCONNECT

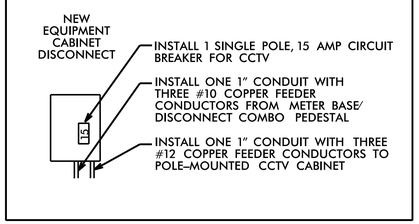

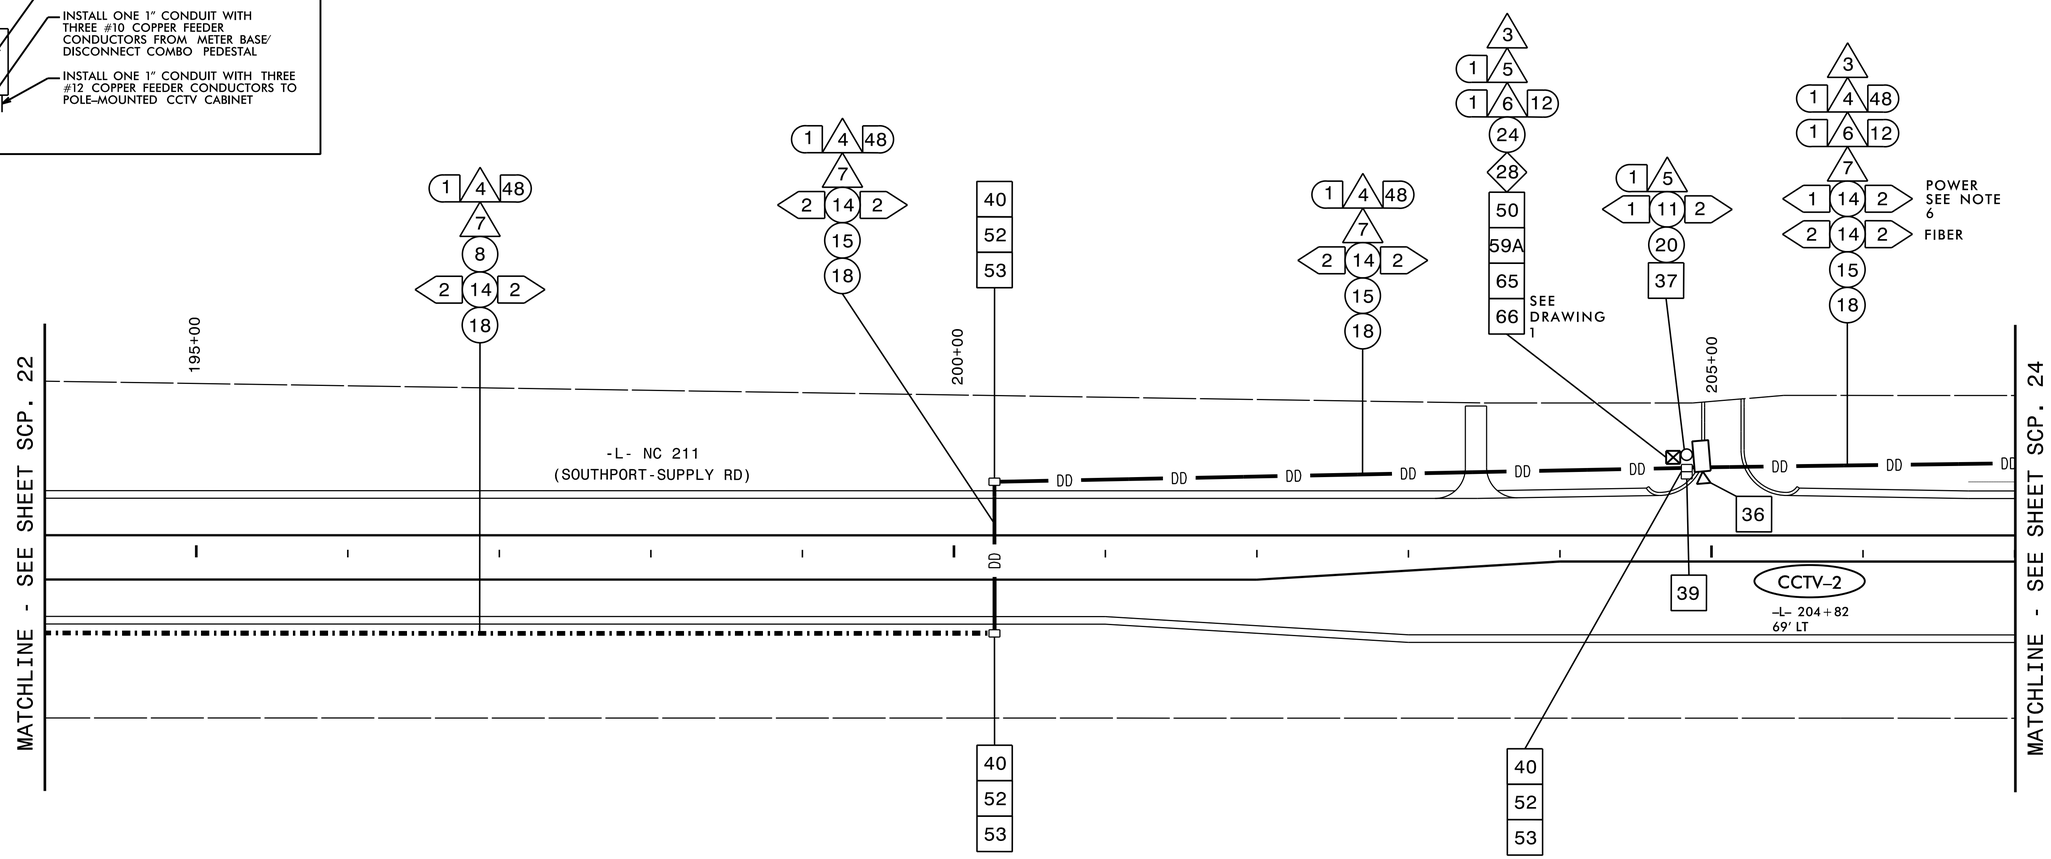

NOTES:

1. SIX (6) WEEKS PRIOR TO BEGINNING WORK ON THE SIGNAL SYSTEM, CONTACT THE DIVISION 3 DEPUTY TRAFFIC ENGINEER STONEWALL (STONEY) MATHIS, AT (910) 341–2200. NOTIFY THE DEPUTY TRAFFIC ENGINEER AFTER ALL WORK IS PERFORMED TO ENSURE THAT ALL FIBER CIRCUITS ARE FUNCTIONING PROPERLY. WORK IS NOT COMPLETE UNTIL THE SIGNAL SYSTEM IS BACK UP AND FUNCTIONAL.
2. CONTACT BRUNSWICK ELECTRIC MEMBERSHIP CORPORATION (910) 754–4391 TO ARRANGE FOR POWER TO ELECTRICAL SERVICE.
3. CONTACT STONEY MATHIS (NCDOT DIVISION 3) AT (910) 341–2200 TO COORDINATE ANY TRAFFIC SIGNAL SERVICE MODIFICATIONS.
4. MAINTAIN A MINIMUM OF SIX (6) FEET FROM THE EDGE OF PAVEMENT AND A MINIMUM OF FIVE (5) FEET BEHIND THE MSE WALL WHEN TRENCHING PARALLEL TO THE ROADWAY.
5. SEAL ALL CONDUIT ENTRANCES WITH DUCT AND CONDUIT SEALER AT ALL JUNCTION BOX / CABINET ENTRANCES.
6. INSTALL CONDUITS IN THE SAME TRENCH. DO NOT INSTALL ELECTRICAL POWER CONDUCTORS AND FIBER–OPTIC CABLE IN THE SAME CONDUIT OR JUNCTION BOX.
7. AT THE DIRECTION OF THE ENGINEER, PERFORM GRADING AS NEEDED WHERE GUARDRAIL, POLE INSTALLATION, AND DMS CONSTRUCTION WORK HAS BEEN PERFORMED.
8. IT IS THE CONTRACTOR'S RESPONSIBILITY TO OBTAIN THE AVAILABLE FAULT CURRENT INFORMATION FROM THE POWER COMPANY FOR THE REQUIRED ELECTRICAL SERVICE AND PLACE A "FAULT CURRENT" STICKER INSIDE THE SERVICE DISCONNECT PANEL WITH THE DATE AND AVAILABLE FAULT CURRENT ON THE STICKER.
9. NCDOT DIVISION 3 WILL FURNISH AND INSTALL THE CCTV AND DMS CELL MODEM. CONTACT SIX (6) WEEKS PRIOR BEGINNING WORK.

HNTB
HNTB NORTH CAROLINA, P.C.
343 E. Six Forks Road, Suite 200
Raleigh, North Carolina 27609
NC License No: C-1554
(919) 546-8997

TMP - FINAL

DOCUMENT NOT CONSIDERED FINAL UNLESS ALL SIGNATURES COMPLETED

Plans Prepared for: Transportation Mobility and Safety Division — Intelligent Transportation Systems Section — DEPARTMENT OF TRANSPORTATION — STATE OF NORTH CAROLINA

750 N. Greenfield Pkwy., Garner, NC 27529

SCALE 0 50 1"=50'

NC 211
(SOUTHPORT-SUPPLY RD / HOWE ST)
CABLE ROUTING PLAN

Division 3 Brunswick Co. Southport

PLAN DATE:	June 2017	REVIEWED BY:	T.R. Terrell
PREPARED BY:	N.K. Vlanich	REVIEWED BY:	N.R. Simmons

REVISIONS	INIT.	DATE

SEAL
NORTH CAROLINA PROFESSIONAL SEAL 031464 ENGINEER NATASHA R. SIMMONS

DocuSigned by: Natasha Simmons 9/9/2021
F6DA88DF3AD445A...
SIGNATURE DATE

CADD Filename: R5021 scp-23.dgn