DocuSign Envelope ID: 5FD5527F-98AA-4906-A440-C58C2F1988F3

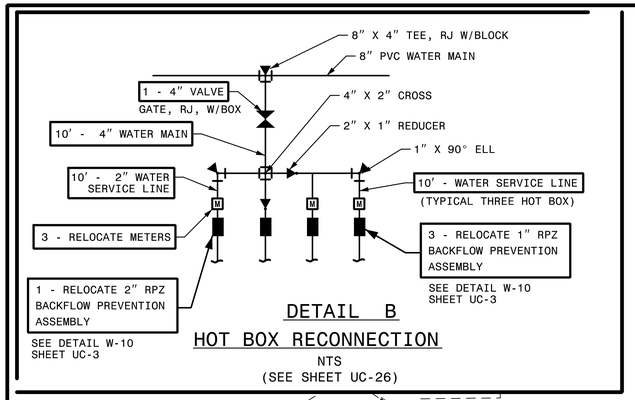

DETAIL B

HOT BOX RECONNECTION

NTS

(SEE SHEET UC-26)

Prepared In the Office of:

AECOM

AECOM TECHNICAL SERVICES OF NORTH CAROLINA, INC.
701 CORPORATE CENTER DRIVE, SUITE 475, RALEIGH, NC 27607
919-854-6200 919-854-6259 (fax)
F-0342

DOCUMENT NOT CONSIDERED FINAL UNLESS ALL SIGNATURES COMPLETED

PROJECT REFERENCE NO.	SHEET NO.
R-5021	UC-27

DESIGNED BY:
DRAWN BY:
CHECKED BY:
APPROVED BY:
REVISED:

10/29/2021

NORTH CAROLINA PROFESSIONAL SEAL 10666 ENGINEER D. STEPHEN SCRUGGS

DocuSigned by: D. Stephen Scruggs
DETAILED DESIGNER

NORTH CAROLINA DEPARTMENT OF TRANSPORTATION
UTILITIES ENGINEERING SEC.
PHONE:(919)707-6690
FAX:(919)250-4151

UTILITY CONSTRUCTION PLANS ONLY

UTILITY CONSTRUCTION

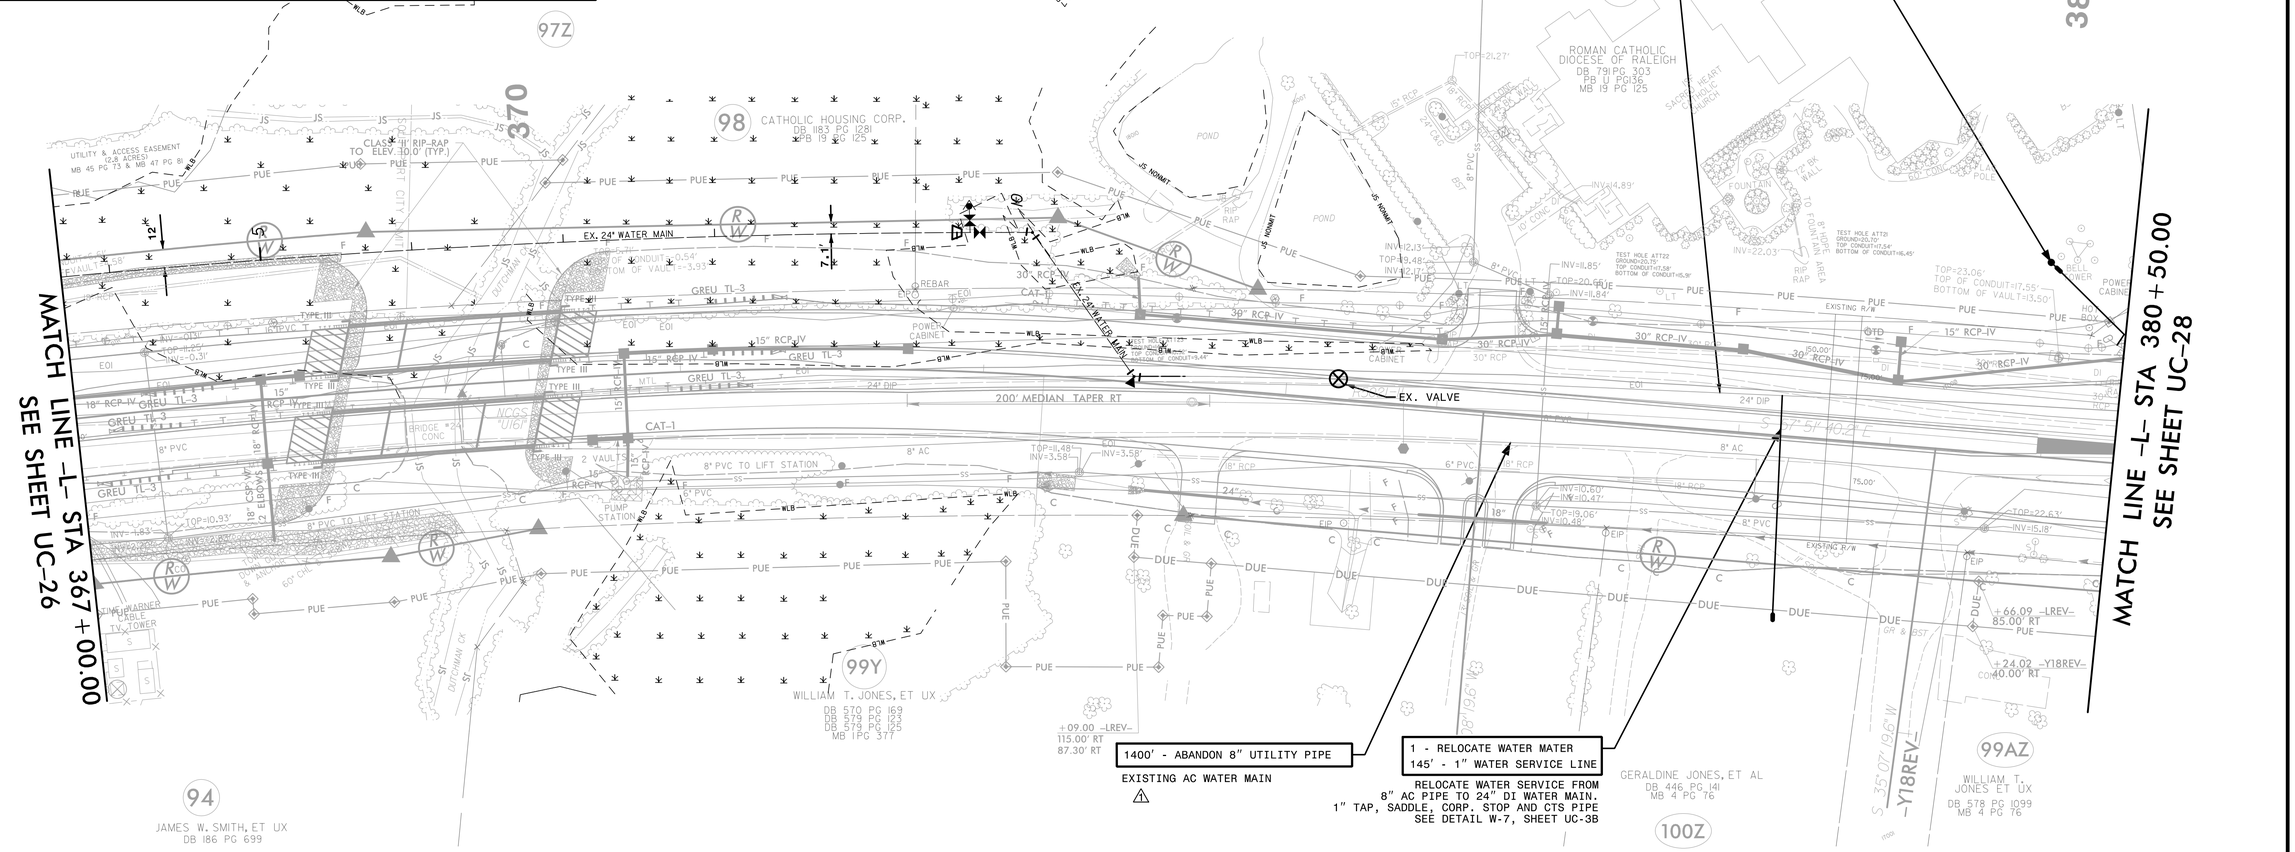

The estimated quantity of Ductile Iron Water Pipe Fittings on this plan sheet is 165 pounds. The actual quantity and type of fittings will vary based on field conditions.

REMOVED NOTE BELOW PAY ITEM FOR ABANDON UTILITY PIPE PER ADDENDUM NO. 1

DATE: 10/18/2021
TIME: 4:44:44 PM
DGN: Z:\Raleigh-LISRALT\Jagody\Projects\60428203\900_Work\915_Utility Construction\2021_REVISIONS\R-5021_UC_PSH27.dgn