5/28/99

1 GRAVITY SEWER MAIN –S3–L– MATERIAL CHANGE AT JURISDICTIONAL STREAM CROSSING FROM PVC PIPE TO DUCTILE IRON PIPE

PROJECT REFERENCE NO.	SHEET NO.
R-5021	UC-84

DESIGNED BY: MEP
DRAWN BY: MEP
CHECKED BY: BMB
APPROVED BY: BMB
REVISED:

NORTH CAROLINA DEPARTMENT OF TRANSPORTATION
UTILITIES ENGINEERING SEC.
PHONE:(919)707-6690
FAX:(919)250-4151

NORTH CAROLINA PROFESSIONAL SEAL 3254 ENGINEER BRYAN M. BAILEY
DocuSigned by: Bryan Bailey
8/3/2021

UTILITY CONSTRUCTION PLANS ONLY

UTILITY CONSTRUCTION

–S3–L–

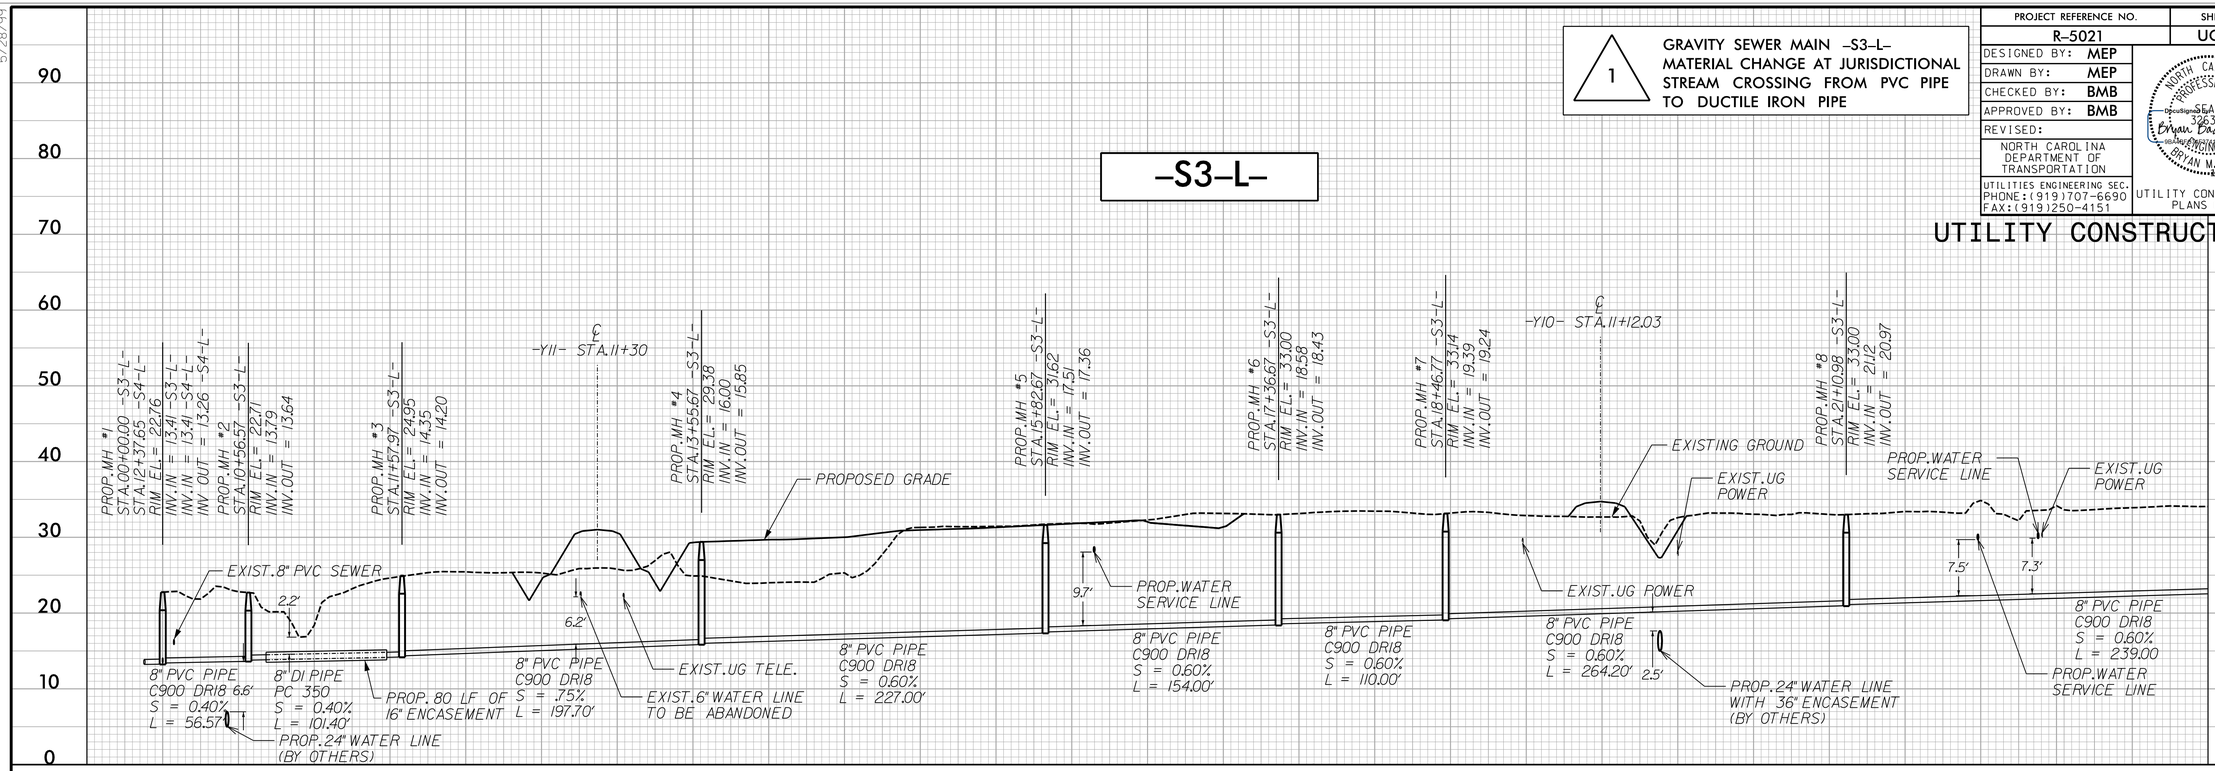

–S3–L–

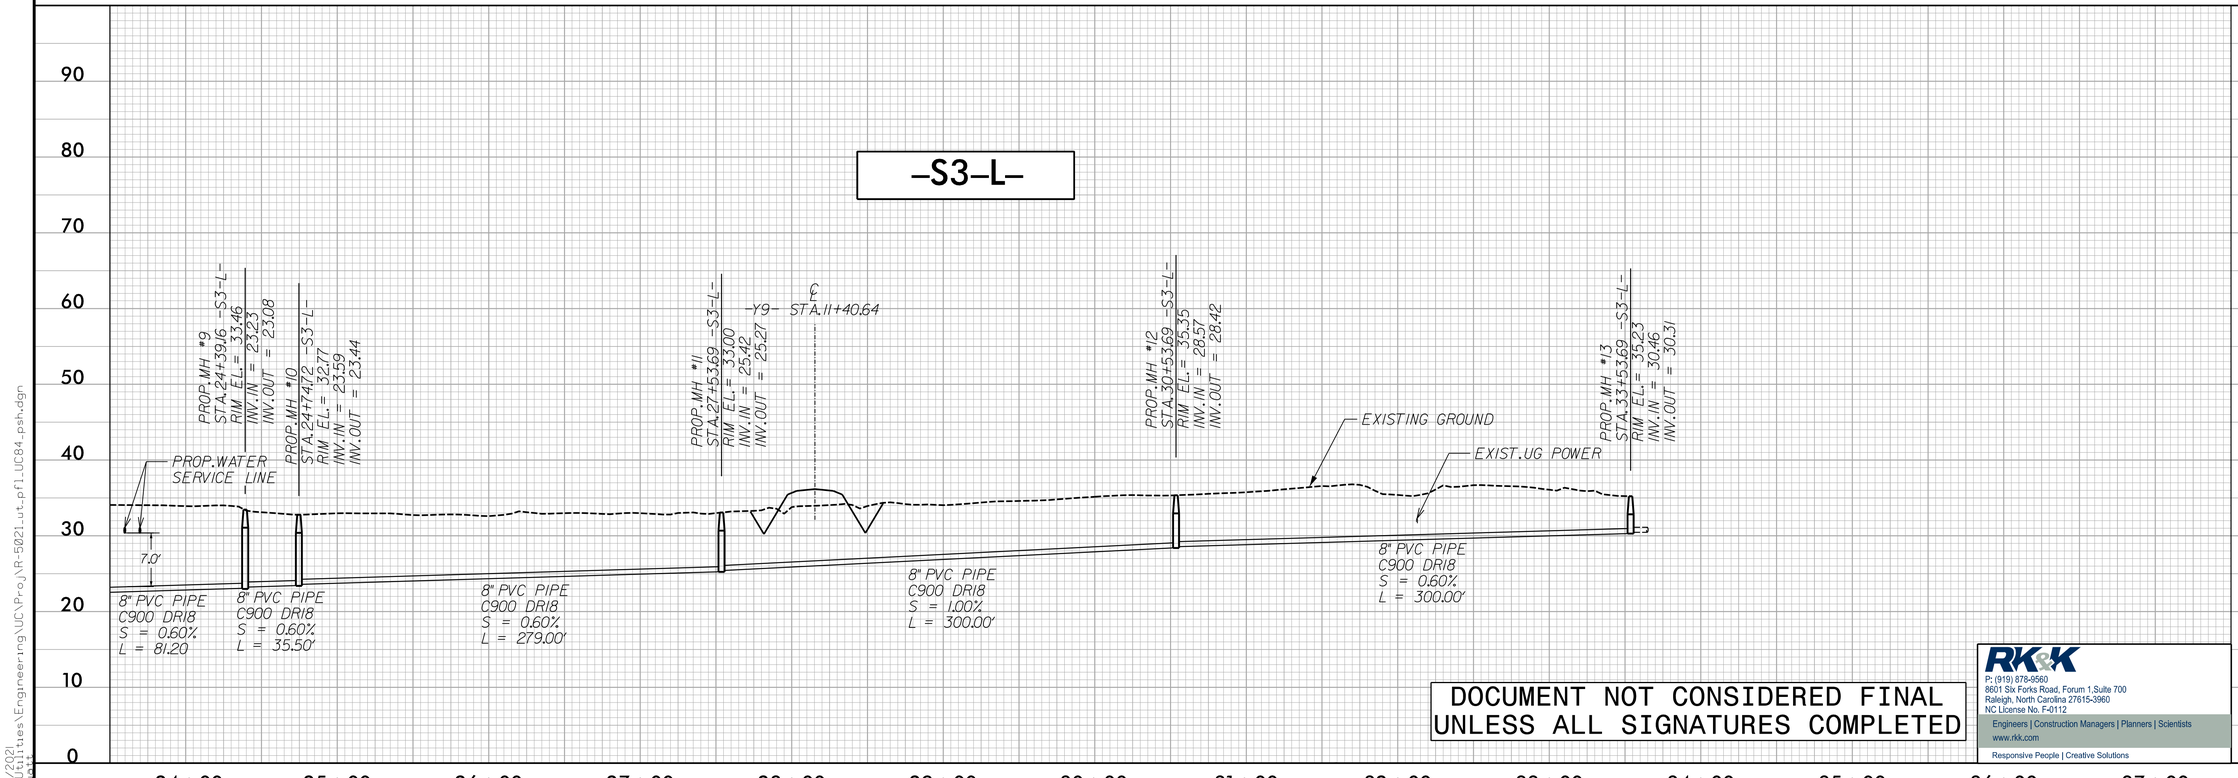

DOCUMENT NOT CONSIDERED FINAL UNLESS ALL SIGNATURES COMPLETED

RK&K
P: (919) 878-9560
8601 Six Forks Road, Forum 1,Suite 700
Raleigh, North Carolina 27615-3960
NC License No. F-0112
Engineers | Construction Managers | Planners | Scientists
www.rkk.com
Responsive People | Creative Solutions

8/3/2021
...Utilities\Engineering\UC\Proj\R-5021_ut_pfl_UC84_psh.dgn
mjohnson