PROJECT REFERENCE NO.	SHEET NO.
R-5021	UC-P5

DESIGNED BY: DWT
DRAWN BY: RAS
CHECKED BY: JWC
APPROVED BY: BMB
REVISED:

NORTH CAROLINA DEPARTMENT OF TRANSPORTATION
UTILITIES ENGINEERING SEC.
PHONE:(919)707-6690
FAX:(919)250-4151

UTILITY CONSTRUCTION PLANS ONLY

UTILITY CONSTRUCTION

DOCUMENT NOT CONSIDERED FINAL UNLESS ALL SIGNATURES COMPLETED

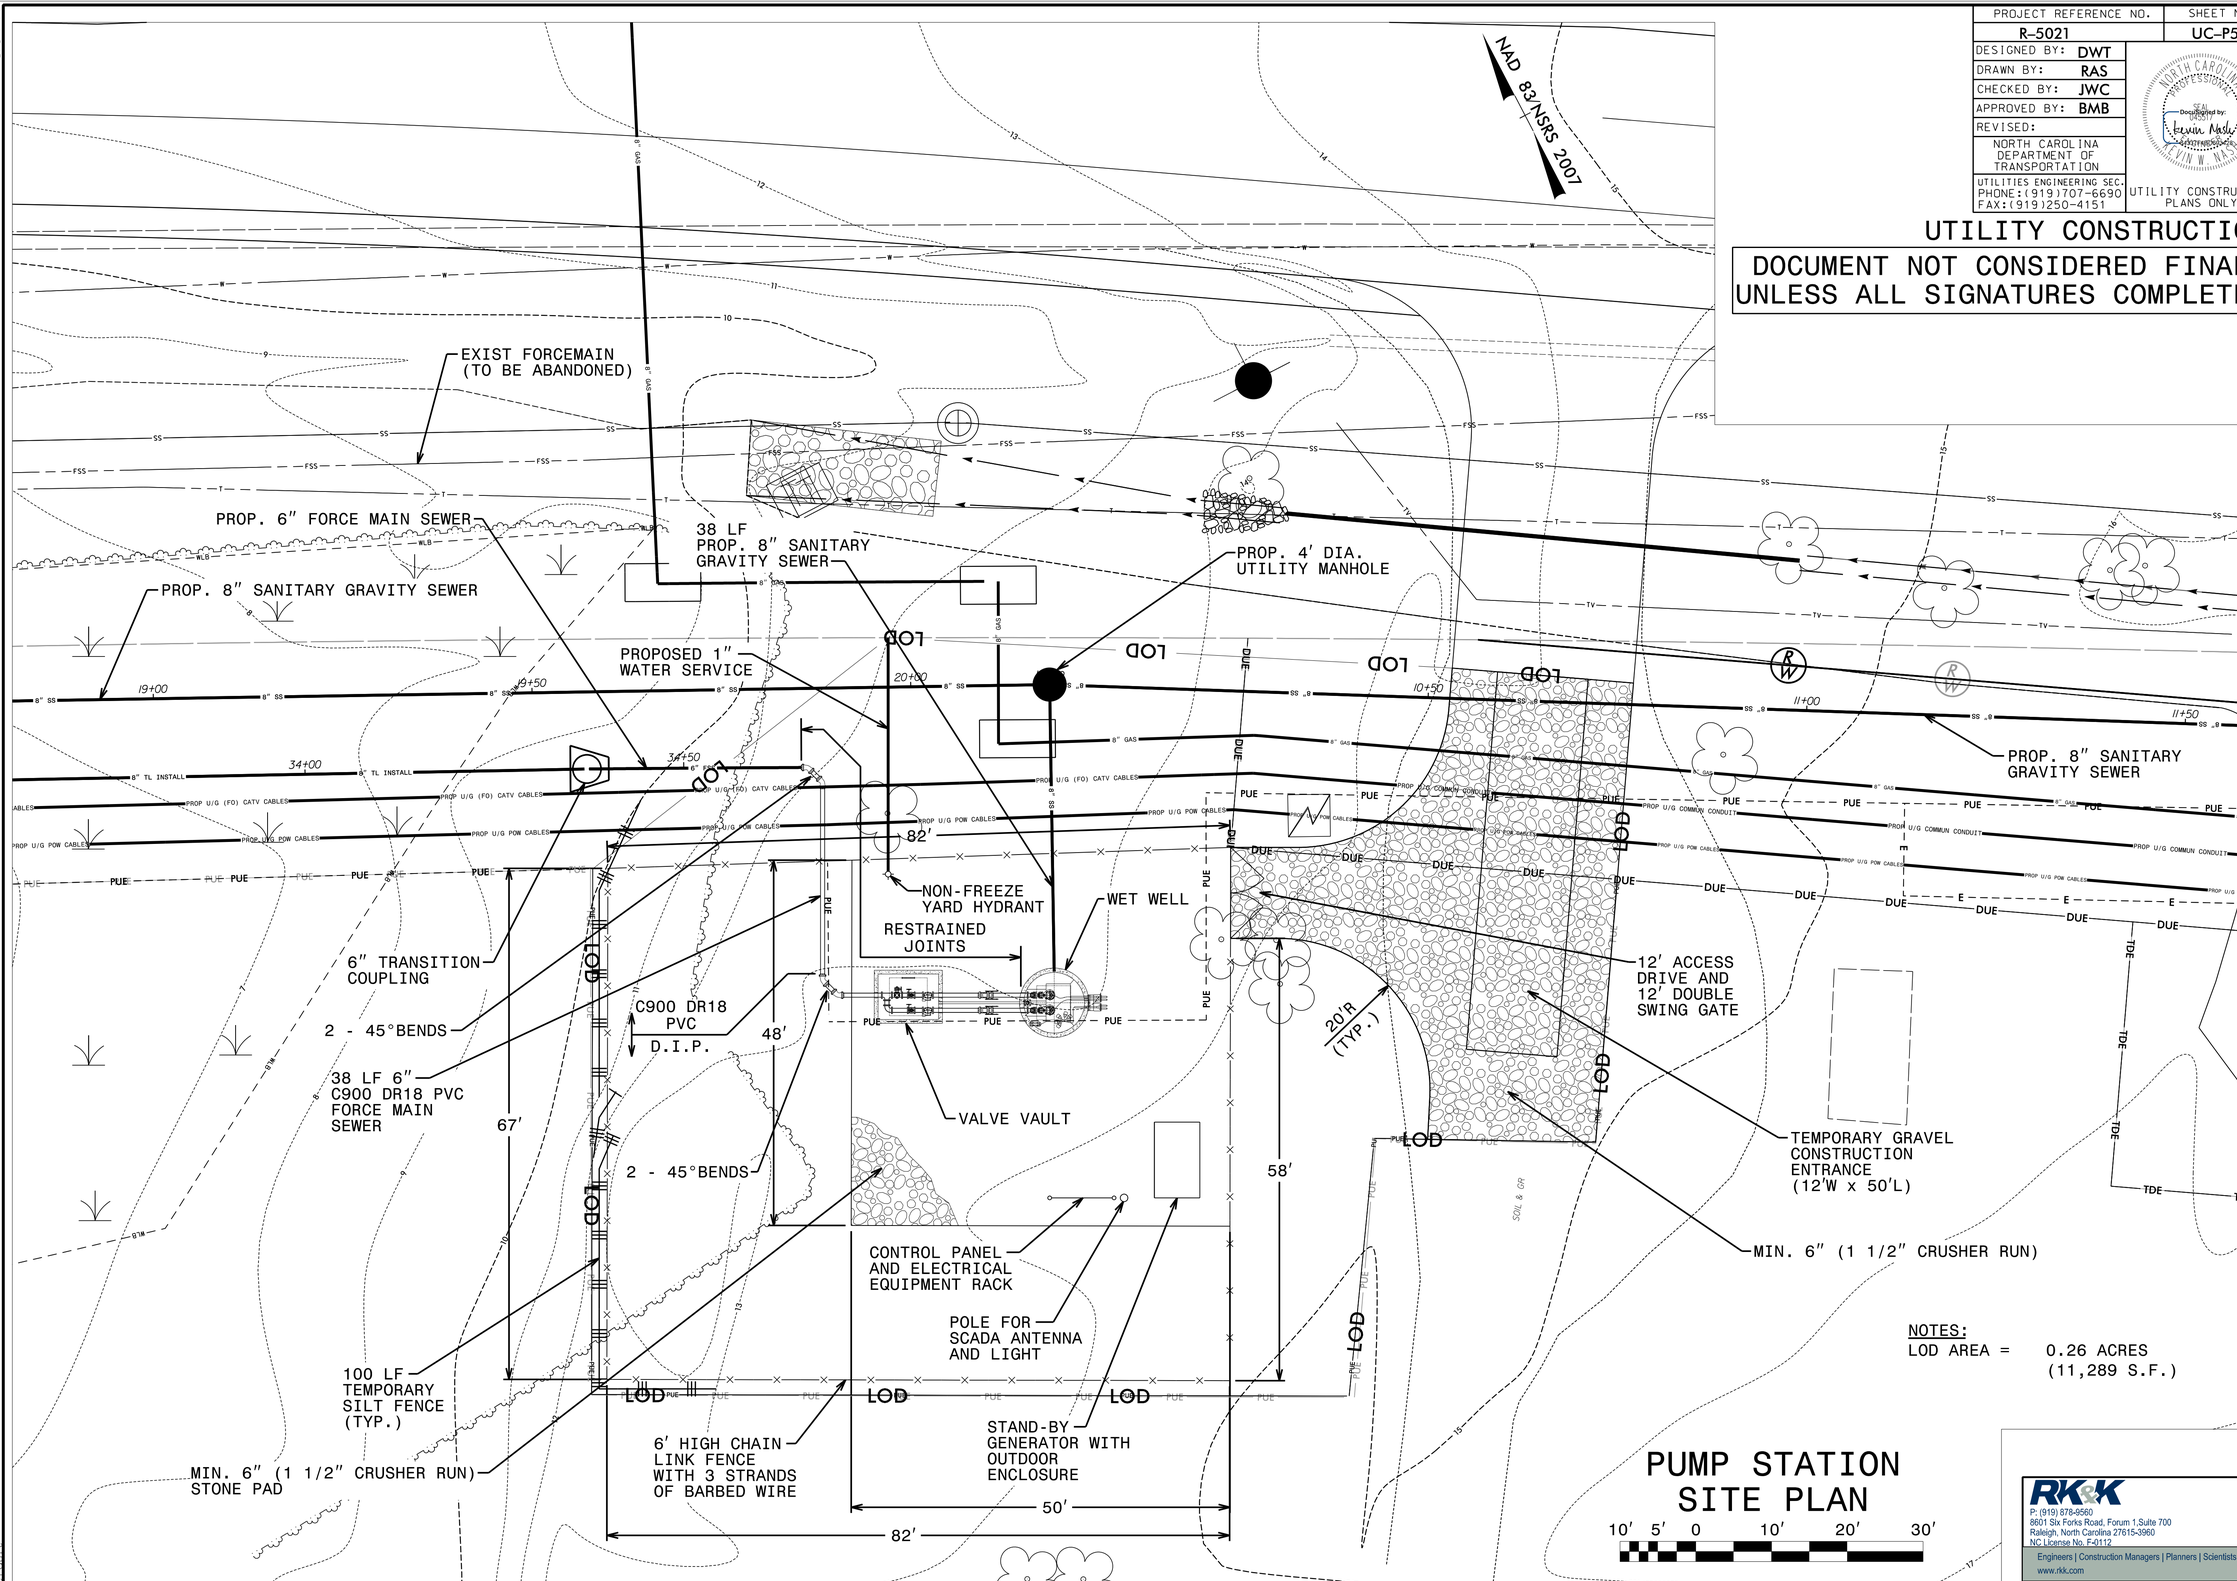

NOTES:
LOD AREA = 0.26 ACRES (11,289 S.F.)

PUMP STATION SITE PLAN

10' 5' 0 10' 20' 30'

RK&K
P: (919) 878-9560
8601 Six Forks Road, Forum 1,Suite 700
Raleigh, North Carolina 27615-3960
NC License No. F-0112
Engineers | Construction Managers | Planners | Scientists
www.rkk.com
Responsive People | Creative Solutions

5/14/99
9/9/2021
R:\Utilities\Engineering\UC\Proj\Pump Station\282_009_R-5021_ut_ps_site_plan_UCP05_psh.dgn
default