PROJECT REFERENCE NO.	SHEET NO.
R-5021	I-8
DESIGNED BY: JXL	
DRAWN BY: JXL	
CHECKED BY: BMB	
APPROVED BY: BMB	
REVISED:	
NORTH CAROLINA DEPARTMENT OF TRANSPORTATION	
UTILITIES ENGINEERING SEC. PHONE:(919)707-6690 FAX:(919)250-4151	UTILITY CONSTRUCTION PLANS ONLY

FOR INFORMATION ONLY
SEE UC-8 FOR CONSTRUCTION DETAILS

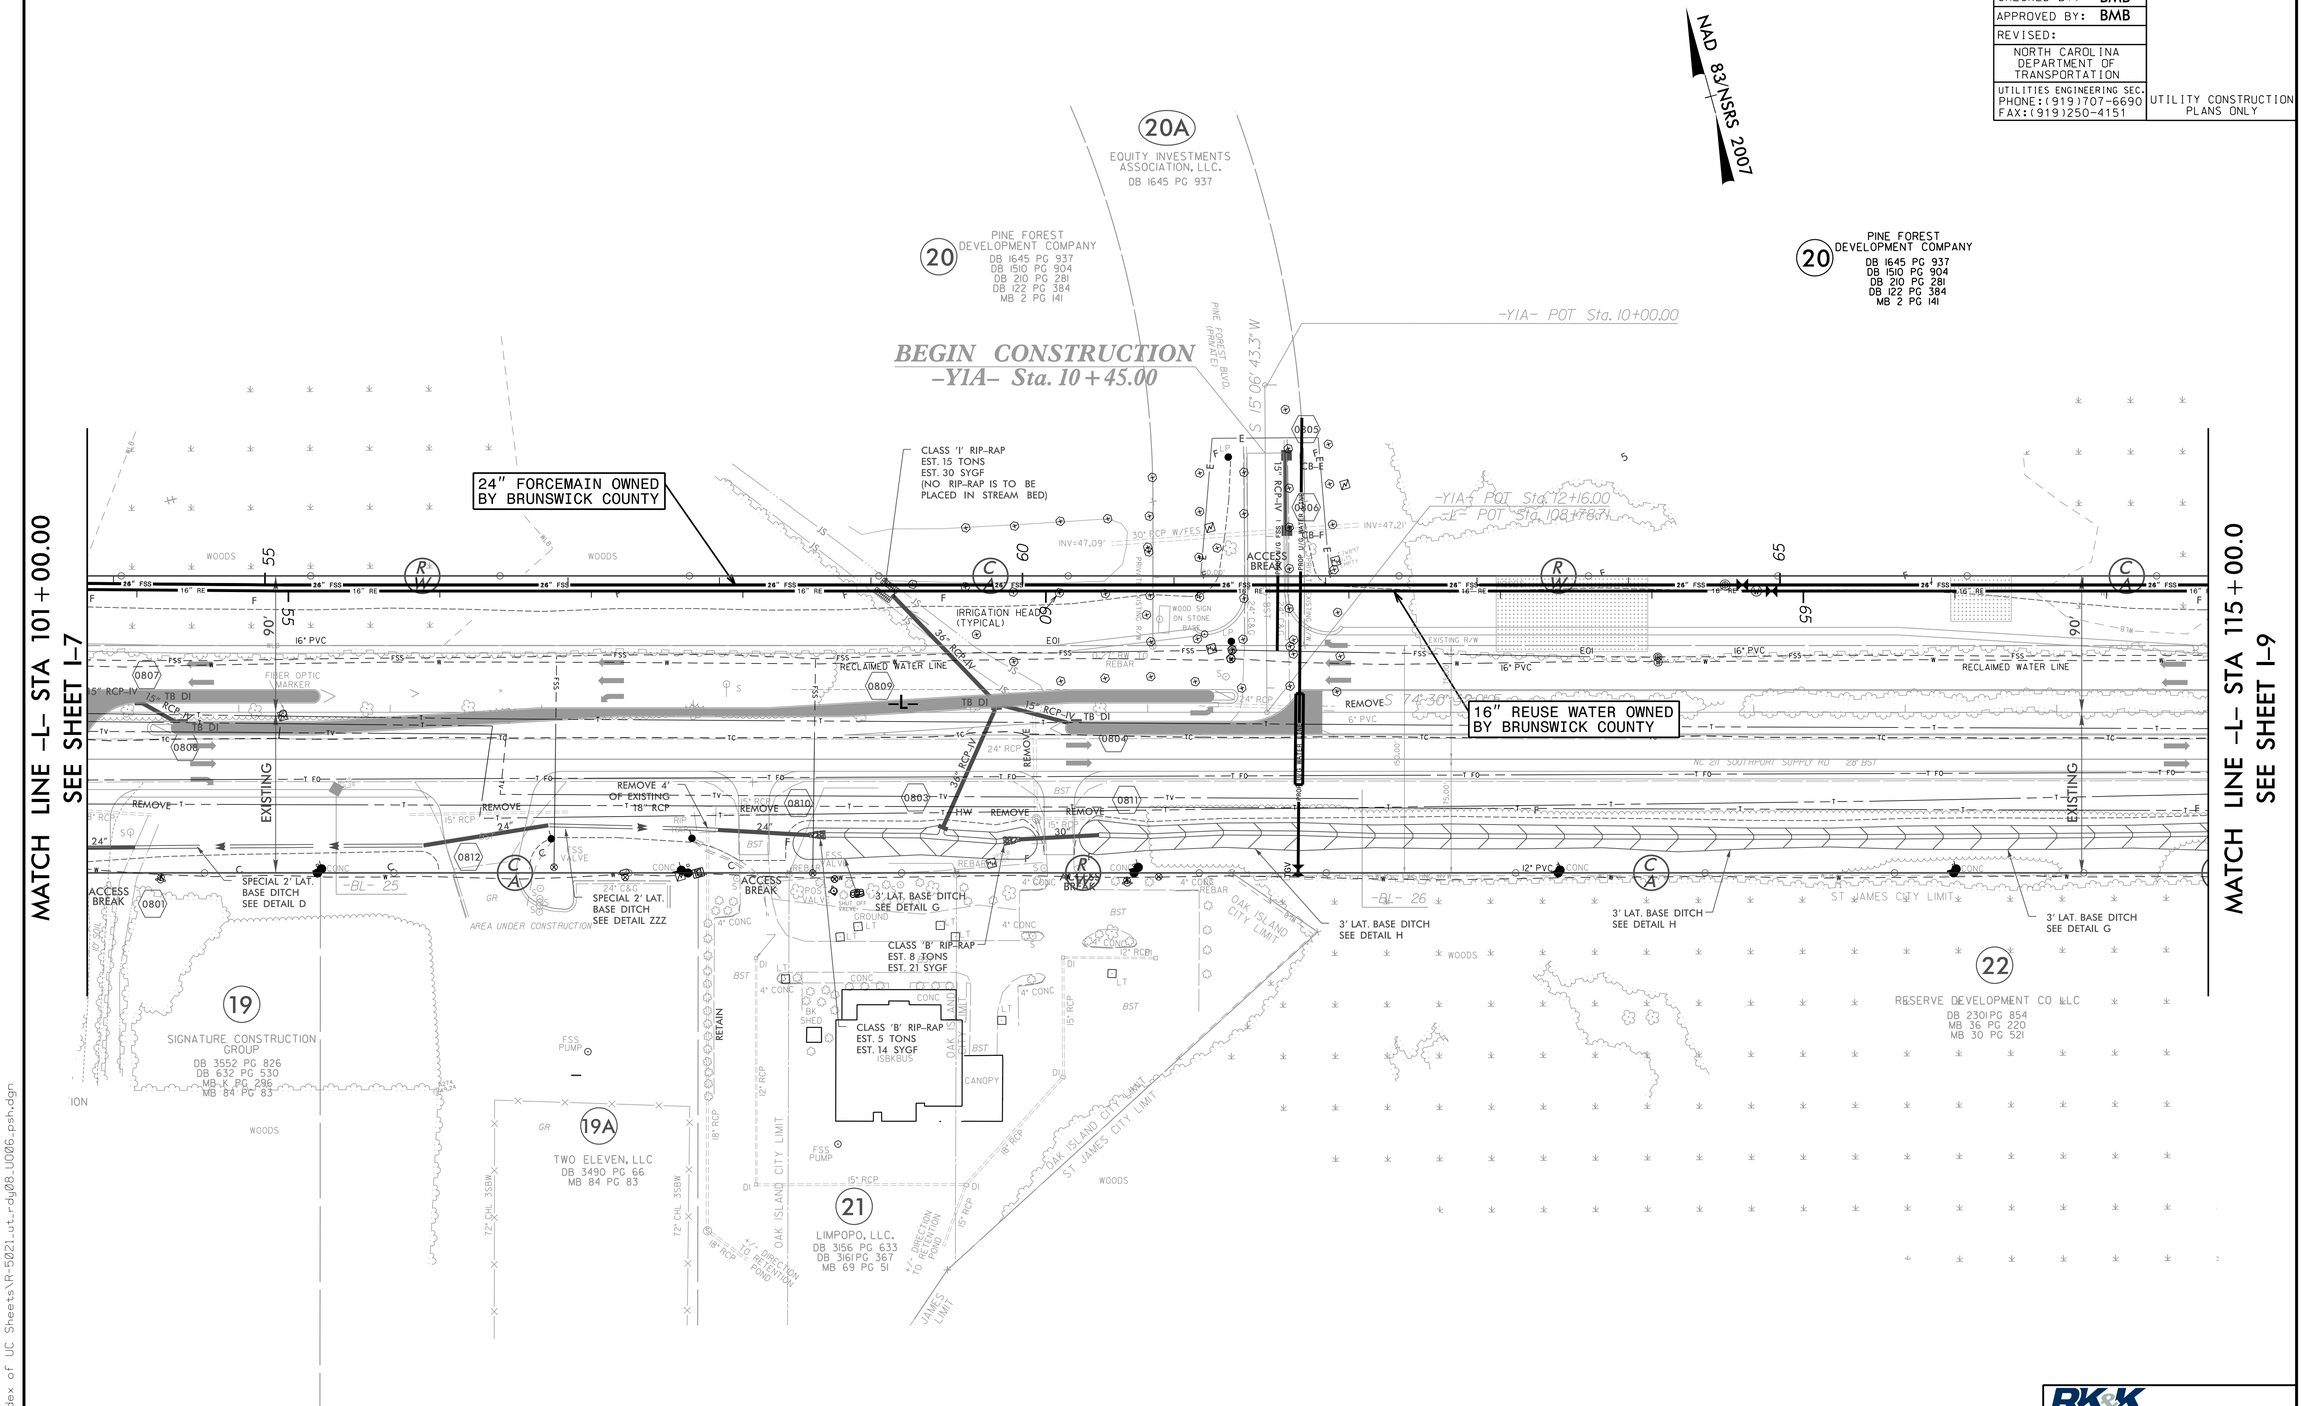

RK&K
P: (919) 878-9560
8601 Six Forks Road, Forum 1,Suite 700
Raleigh, North Carolina 27615-3960
NC License No. F-0112
Engineers | Construction Managers | Planners | Scientists
www.rkk.com
Responsive People | Creative Solutions

5/14/99

2/2/2022
...neering\UC\Proj\Index of UC Sheets\R-5021_ut_rdy08_U006_psh.dgn
mpuatt