HNTB NORTH CAROLINA, P.C.
343 E. Six Forks Road, Suite 200
Raleigh, North Carolina 27609
NC License No: C-1554

PROJECT REFERENCE NO.	SHEET NO.
R-5021	UO-21
THIS SHEET CORRESPONDS TO RDY-23	

UTILITIES BY OTHERS

ALL PROPOSED UTILITY WORK SHOWN ON THIS SHEET WILL BE DONE BY OTHERS. NO PAYMENT WILL BE MADE TO THE CONTRACTOR FOR PROPOSED UTILITY WORK SHOWN ON THIS SHEET.

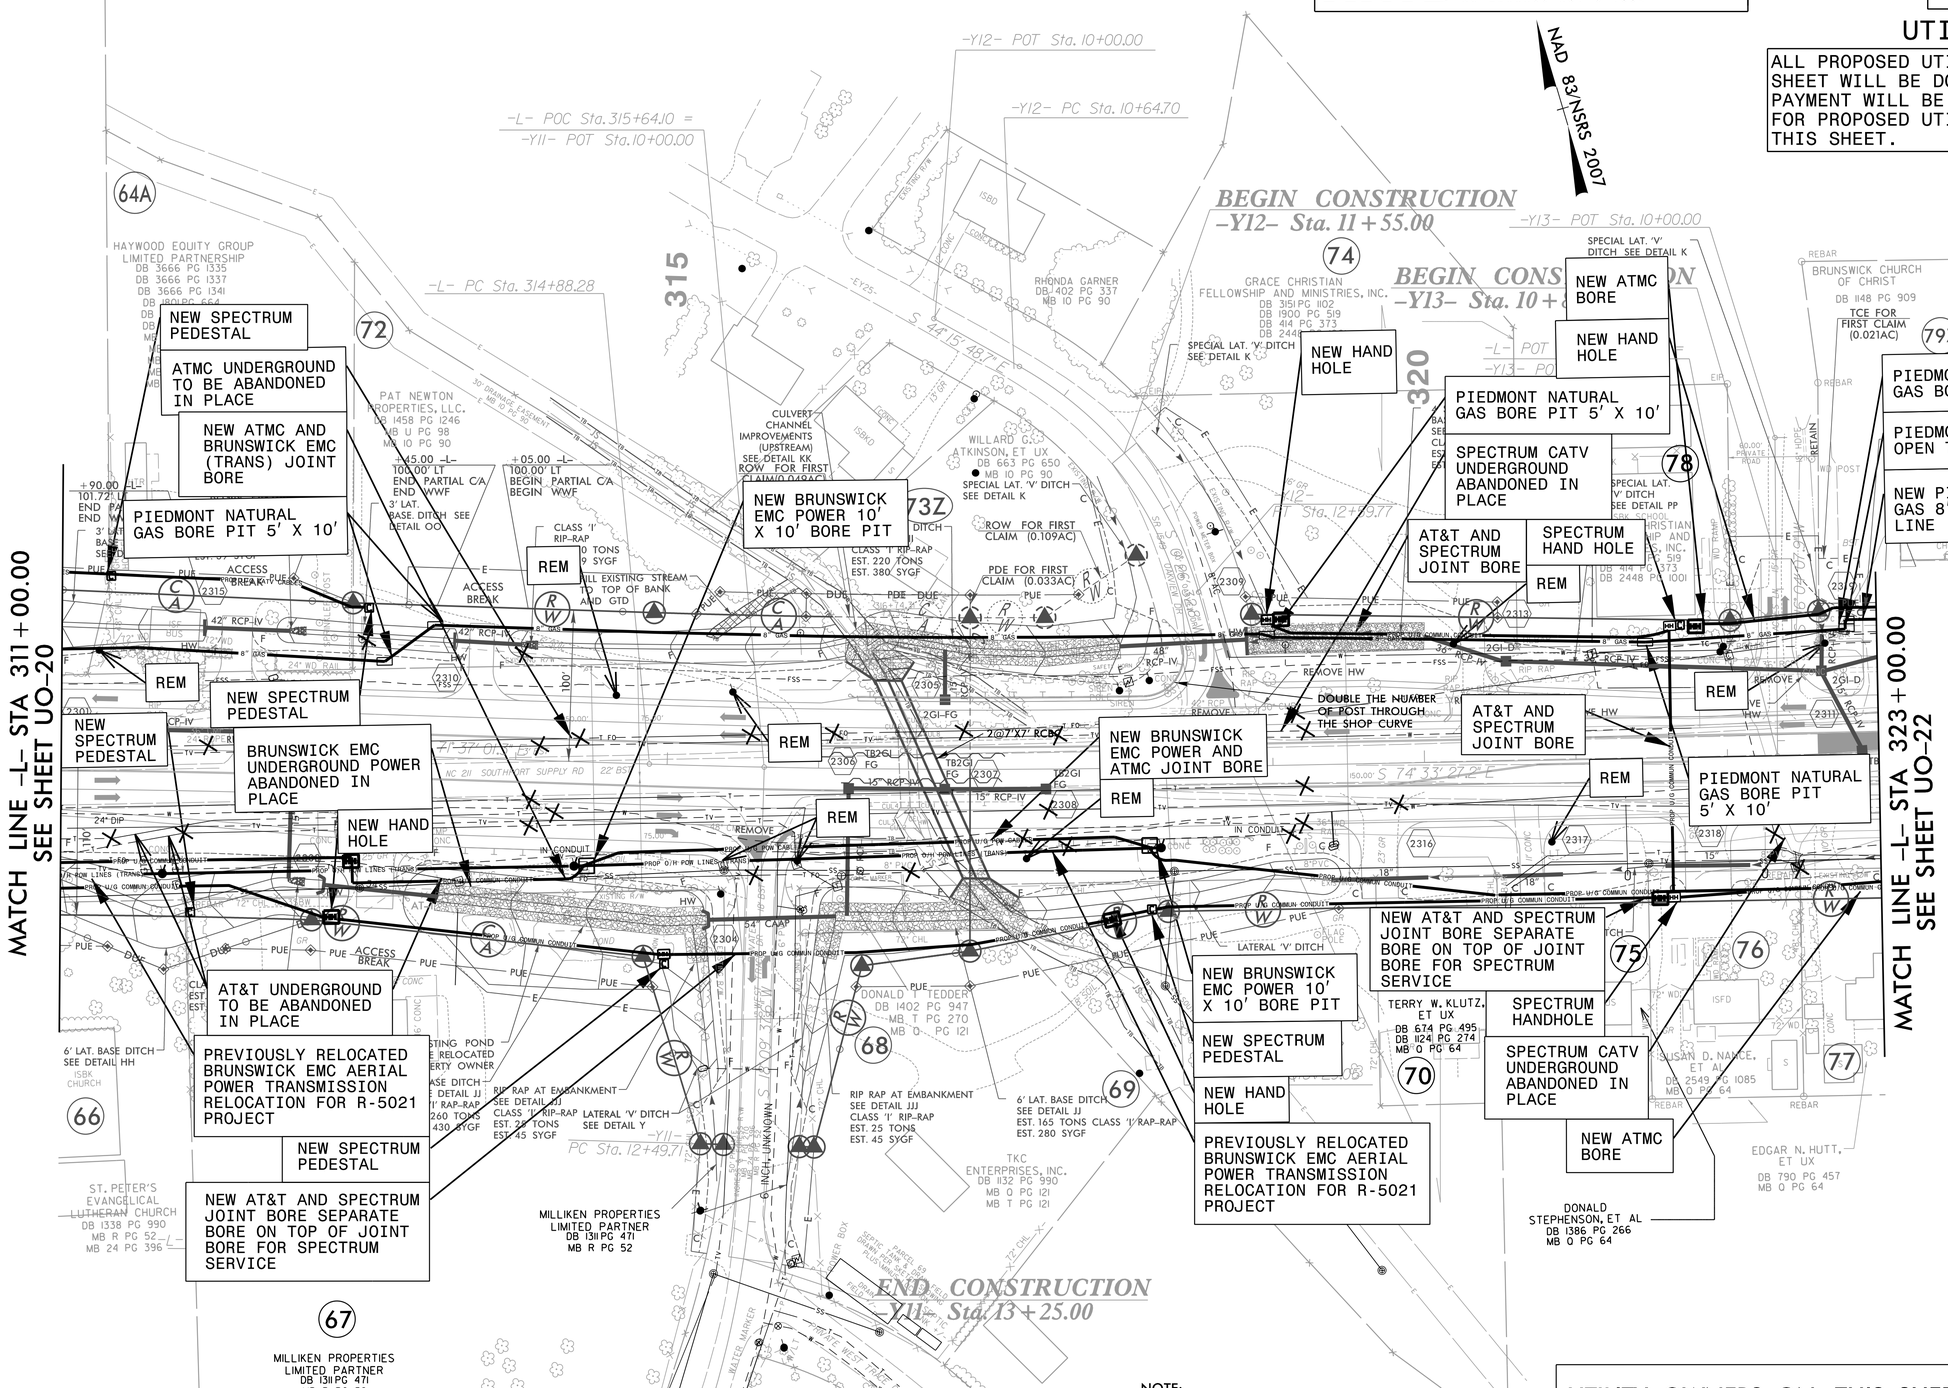

NOTE:

1. PIEDMONT NATURAL GAS WILL OPEN TRENCH CUT ALL GAS LINE THAT IS LESS THAN 100', EXCEPT IN WETLAND AREAS

UTILITY OWNERS ON THIS SHEET

BRUNSWICK – POWER (TRANS)
BRUNSWICK EMC – POWER (DIST)
AT&T – TELECOMMUNICATIONS/FIBER OPTIC
ATMC – TELECOMMUNICATIONS/FIBER OPTIC
SPECTRUM – CATV
PIEDMONT NATURAL GAS – NATURAL GAS

PLANS PREPARED BY :
RK&K
RUMMEL, KLEPPER & KAHL, LLP
900 RIDGEFIELD DRIVE SUITE 350
RALEIGH, NORTH CAROLINA 27609-3960
NC LICENSE NO. F-0112 • (919) 878-9560

5/14/99

2/13/2019
R-5021A-5021\Utilities\Engineering\UBOVProj\00-R-5021_UBOs_Drg_ONLY\R-5021_ut_rdy23_U021_psh.dgn
DOT\D01.R