NOTE :
FOR BERM WIDTH DIMENSIONS, SEE GENERAL DRAWING.

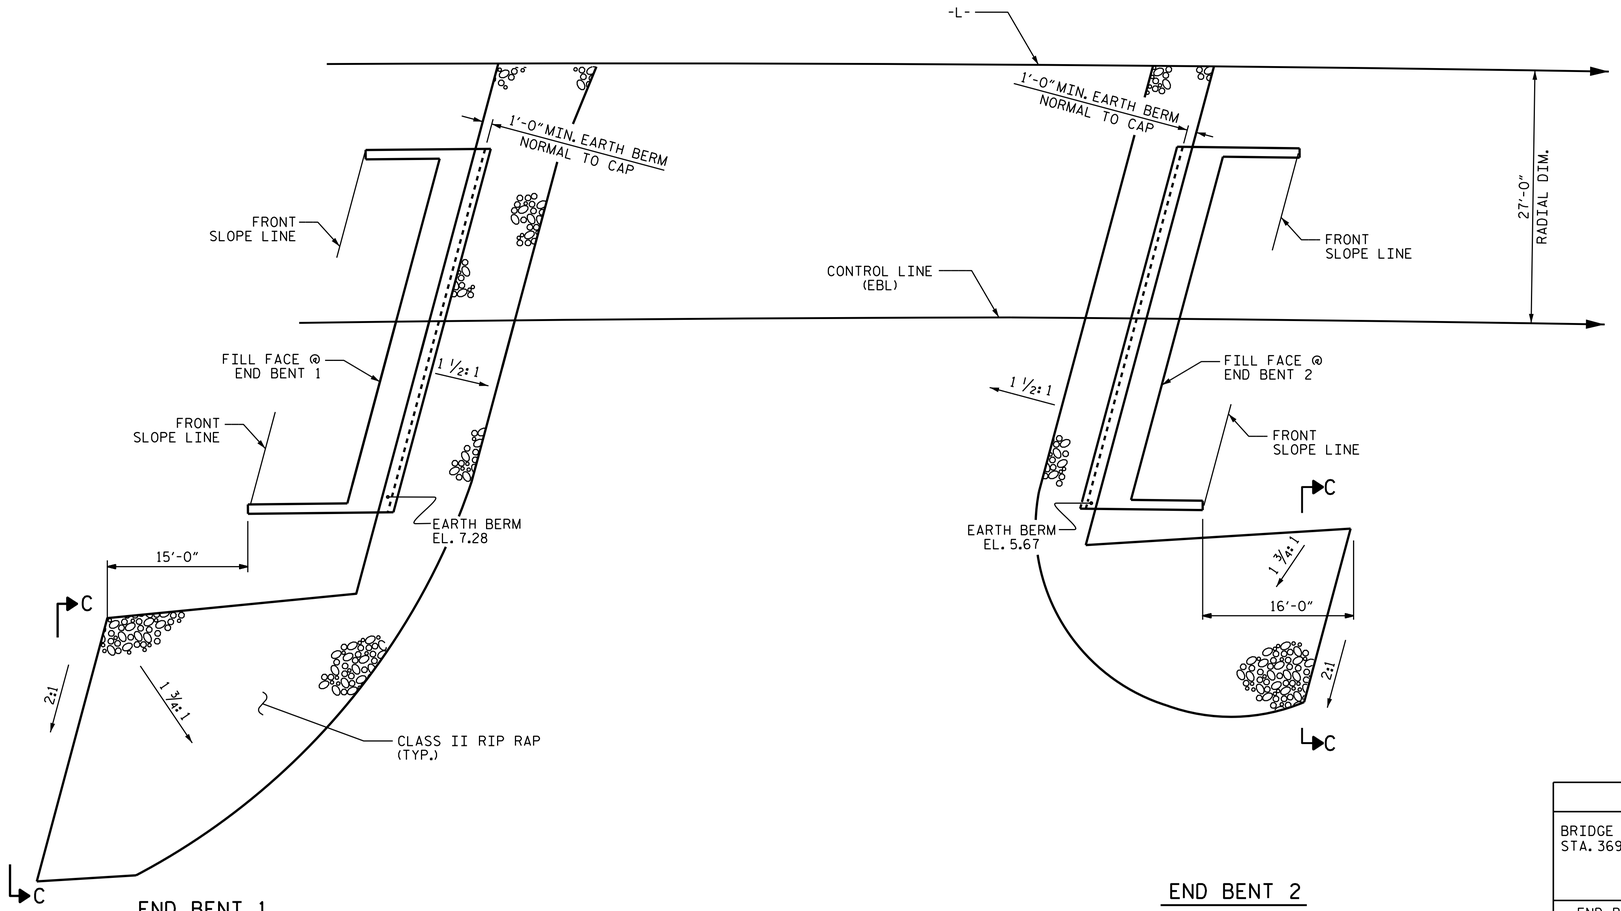

END BENT 1

PLAN

END BENT 2

ESTIMATED QUANTITIES		
BRIDGE @ STA. 369+42.00 -L-	RIP RAP CLASS II (2'-0" THICK)	GEOTEXTILE FOR DRAINAGE
	TONS	SQUARE YARDS
END BENT 1	130	145
END BENT 2	120	135

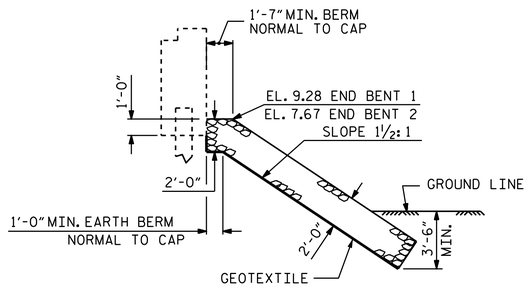

℄ SECTION
BERM RIP RAPPED

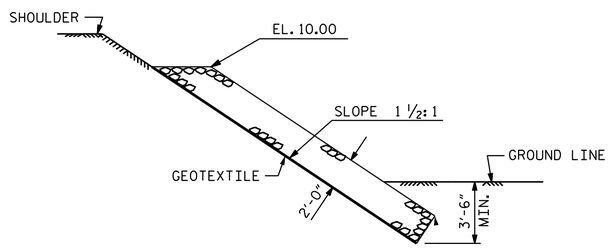

SECTION C-C

PROJECT NO. R-5021
BRUNSWICK COUNTY
STATION: 369+42.00 -L-

STATE OF NORTH CAROLINA
DEPARTMENT OF TRANSPORTATION
RALEIGH

RIP RAP DETAILS (EBL)

NORTH CAROLINA PROFESSIONAL SEAL 26445 ENGINEER P. KOREY NEWTON
DocuSigned by: P. Korey Newton
1/20/2019

DOCUMENT NOT CONSIDERED FINAL UNLESS ALL SIGNATURES COMPLETED

REVISIONS					
NO.	BY:	DATE:	NO.	BY:	DATE:
1			3		
2			4		

SHEET NO. S2-36
TOTAL SHEETS 38

STR. #2

STD. NO. RR1

ASSEMBLED BY : G. KOUCHEKI/OTN	DATE : 5/18	
CHECKED BY : M. K. BEARD	DATE : 11/18	
DRAWN BY : REK 1/84	REV. 10/1/11	MAA/GM
CHECKED BY : RDU 1/84	REV. 12/21/11	MAA/GM
	REV. 12/17	MAA/THC

20-JAN-2019 22:06
Z:\Structures\Plans\Str2\R-5021_SMU_02_RR_090024.dgn
pknewton