DocuSign Envelope ID: 593AC65D-84D3-450B-89EB-1BBE71FA90F5

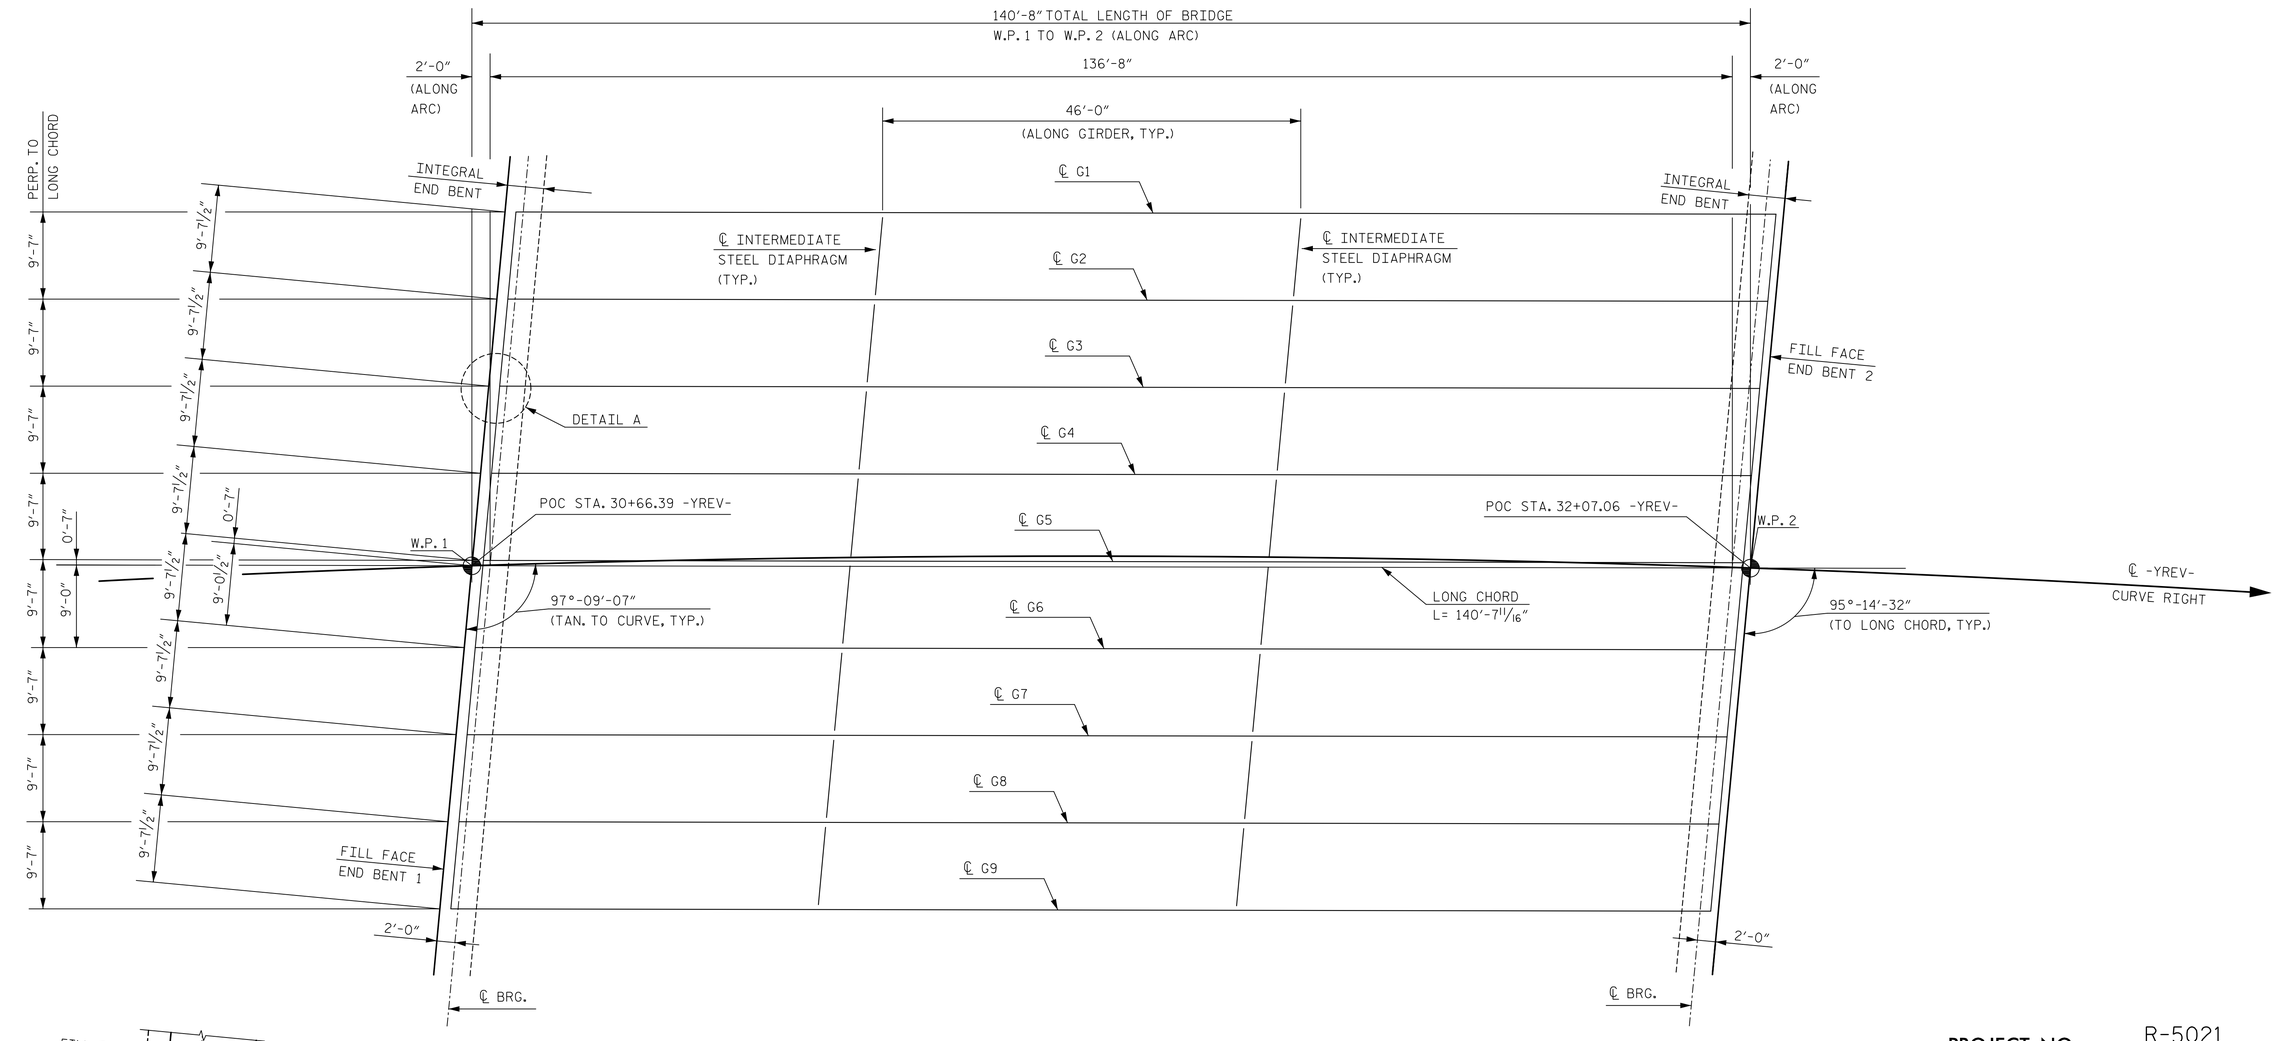

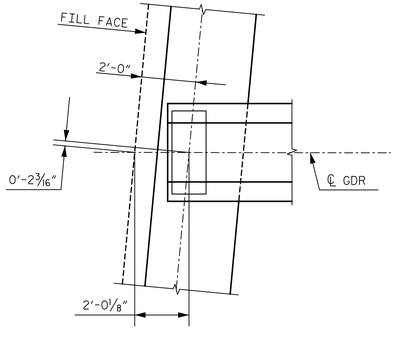

DETAIL A

FRAMING PLAN

NOTES:

"FIX" DENOTES FIXED BEARING ASSEMBLY.
"E" DENOTES ELASTOMERIC BEARING PAD MARK.

NO SOLE PLATES ARE REQUIRED AT INTEGRAL END BENTS.

ALL GIRDERS ARE PARALLEL TO LONG CHORD.

PROJECT NO. R-5021

BRUNSWICK COUNTY

STATION: POC 31+30.81 -YREV-

DocuSigned by: R Bruce Bosley
NORTH CAROLINA PROFESSIONAL SEAL 046234 1/22/2019 ENGINEER R BRUCE BOSLEY

DocuSigned by: Paul J. Barber
NORTH CAROLINA PROFESSIONAL SEAL 12916 1/22/2019 ENGINEER PAUL J. BARBER

DOCUMENT NOT CONSIDERED FINAL UNLESS ALL SIGNATURES COMPLETED

HNTB NORTH CAROLINA, P.C.
NC License No. C-1554
343 E. Six Forks Rd., Suite 200, Raleigh, N.C. 27609

DRAWN BY A. GOFF DATE 6/18
CHECKED BY B. BOSLEY DATE 6/18
DESIGN ENGINEER OF RECORD B. BOSLEY DATE 12/18

DWG. NO. 9

STATE OF NORTH CAROLINA
DEPARTMENT OF TRANSPORTATION
RALEIGH

SUPERSTRUCTURE

FRAMING PLAN

REVISIONS						SHEET NO.
NO.	BY	DATE	NO.	BY	DATE	S3-9
1			3			TOTAL SHEETS
2			4			25