DocuSign Envelope ID: BB62E2A3-BA2F-42C5-8DFF-4482B53427D4

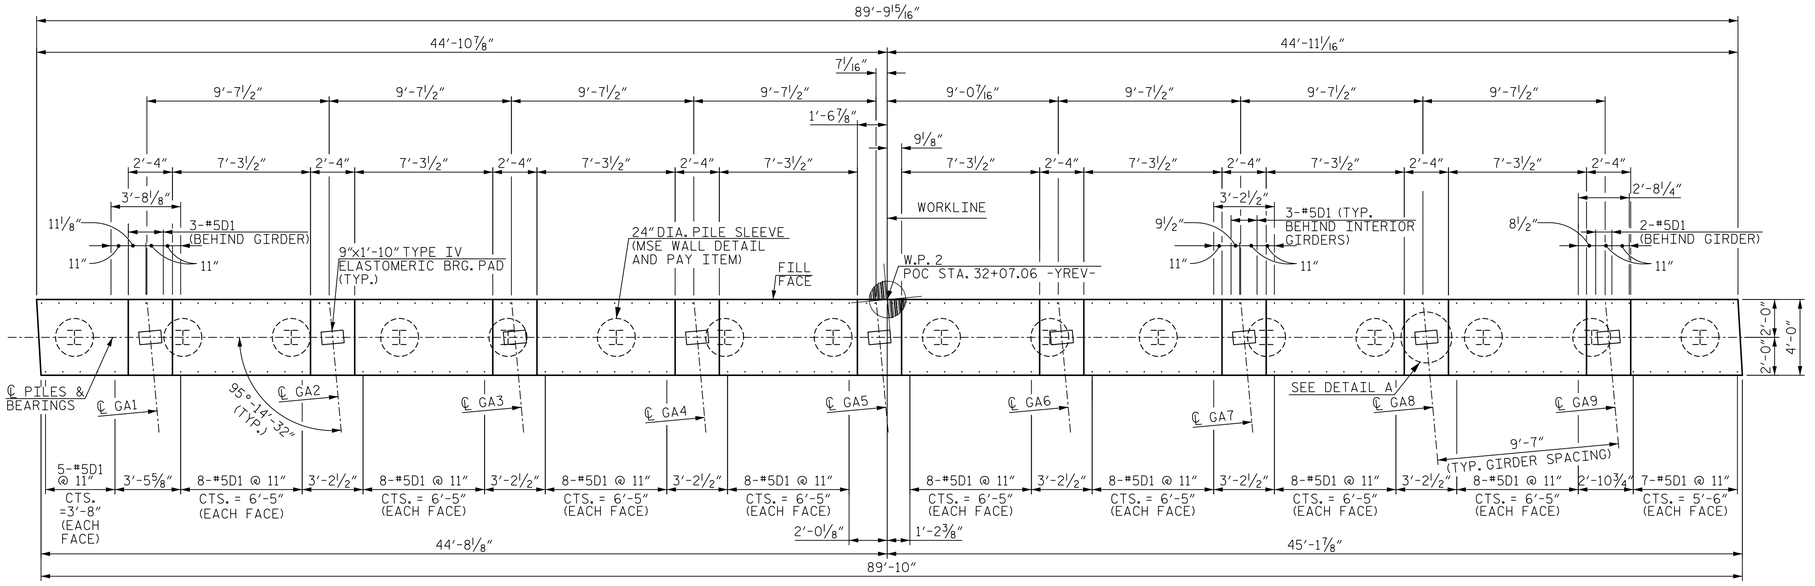

PLAN

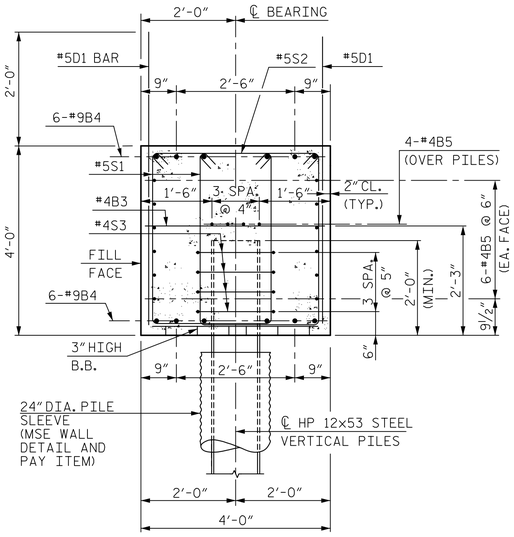

SECTION A-A

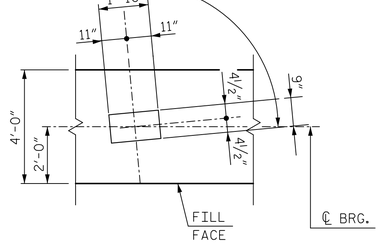

DETAIL A

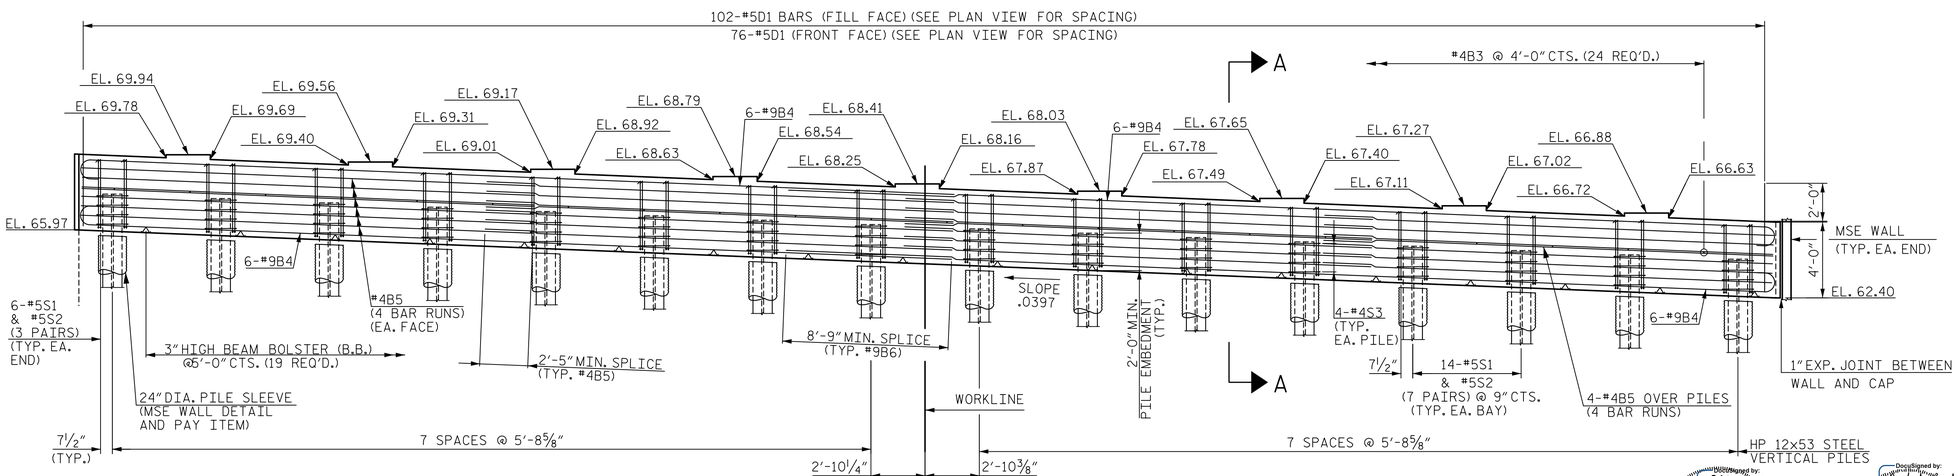

ELEVATION

NOTES:

THE END BENT DIAPHRAGM SHALL BE POURED WITH THE SUPERSTRUCTURE. CONCRETE AND REINFORCING STEEL QUANTITIES ARE INCLUDED IN THE SUPERSTRUCTURE BILL OF MATERIALS. FOR DETAILS, SEE SUPERSTRUCTURE PLANS.

Documents originating from this professional are the property of HNTB Corporation and shall not be reused without written consent of HNTB Corporation.

NORTH CAROLINA PROFESSIONAL ENGINEER SEAL 046234 R BRUCE BOSLEY — 12/7/2018

NORTH CAROLINA PROFESSIONAL ENGINEER SEAL 12916 PAUL J. BARBER — 12/7/2018

DOCUMENT NOT CONSIDERED FINAL UNLESS ALL SIGNATURES COMPLETED

HNTB NORTH CAROLINA, P.C.
NC License No. C-1554
343 E. Six Forks Rd., Suite 200, Raleigh, N.C. 27609

DRAWN BY L. WATERS DATE 6/18
CHECKED BY J. ELKINS DATE 6/18
DESIGN ENGINEER OF RECORD B. BOSLEY DATE 12/18

DWG. NO. 20

PROJECT NO. R-5021
BRUNSWICK COUNTY
STATION: POC 31+30.81 -YREV-

SHEET 1 OF 2

STATE OF NORTH CAROLINA
DEPARTMENT OF TRANSPORTATION
RALEIGH

SUBSTRUCTURE
END BENT 2

REVISIONS						SHEET NO.
NO.	BY	DATE	NO.	BY	DATE	S3-20
1			3			TOTAL SHEETS
2			4			25