DocuSign Envelope ID: 5428B9F5-3D42-4925-B55E-0705FDCB7A14

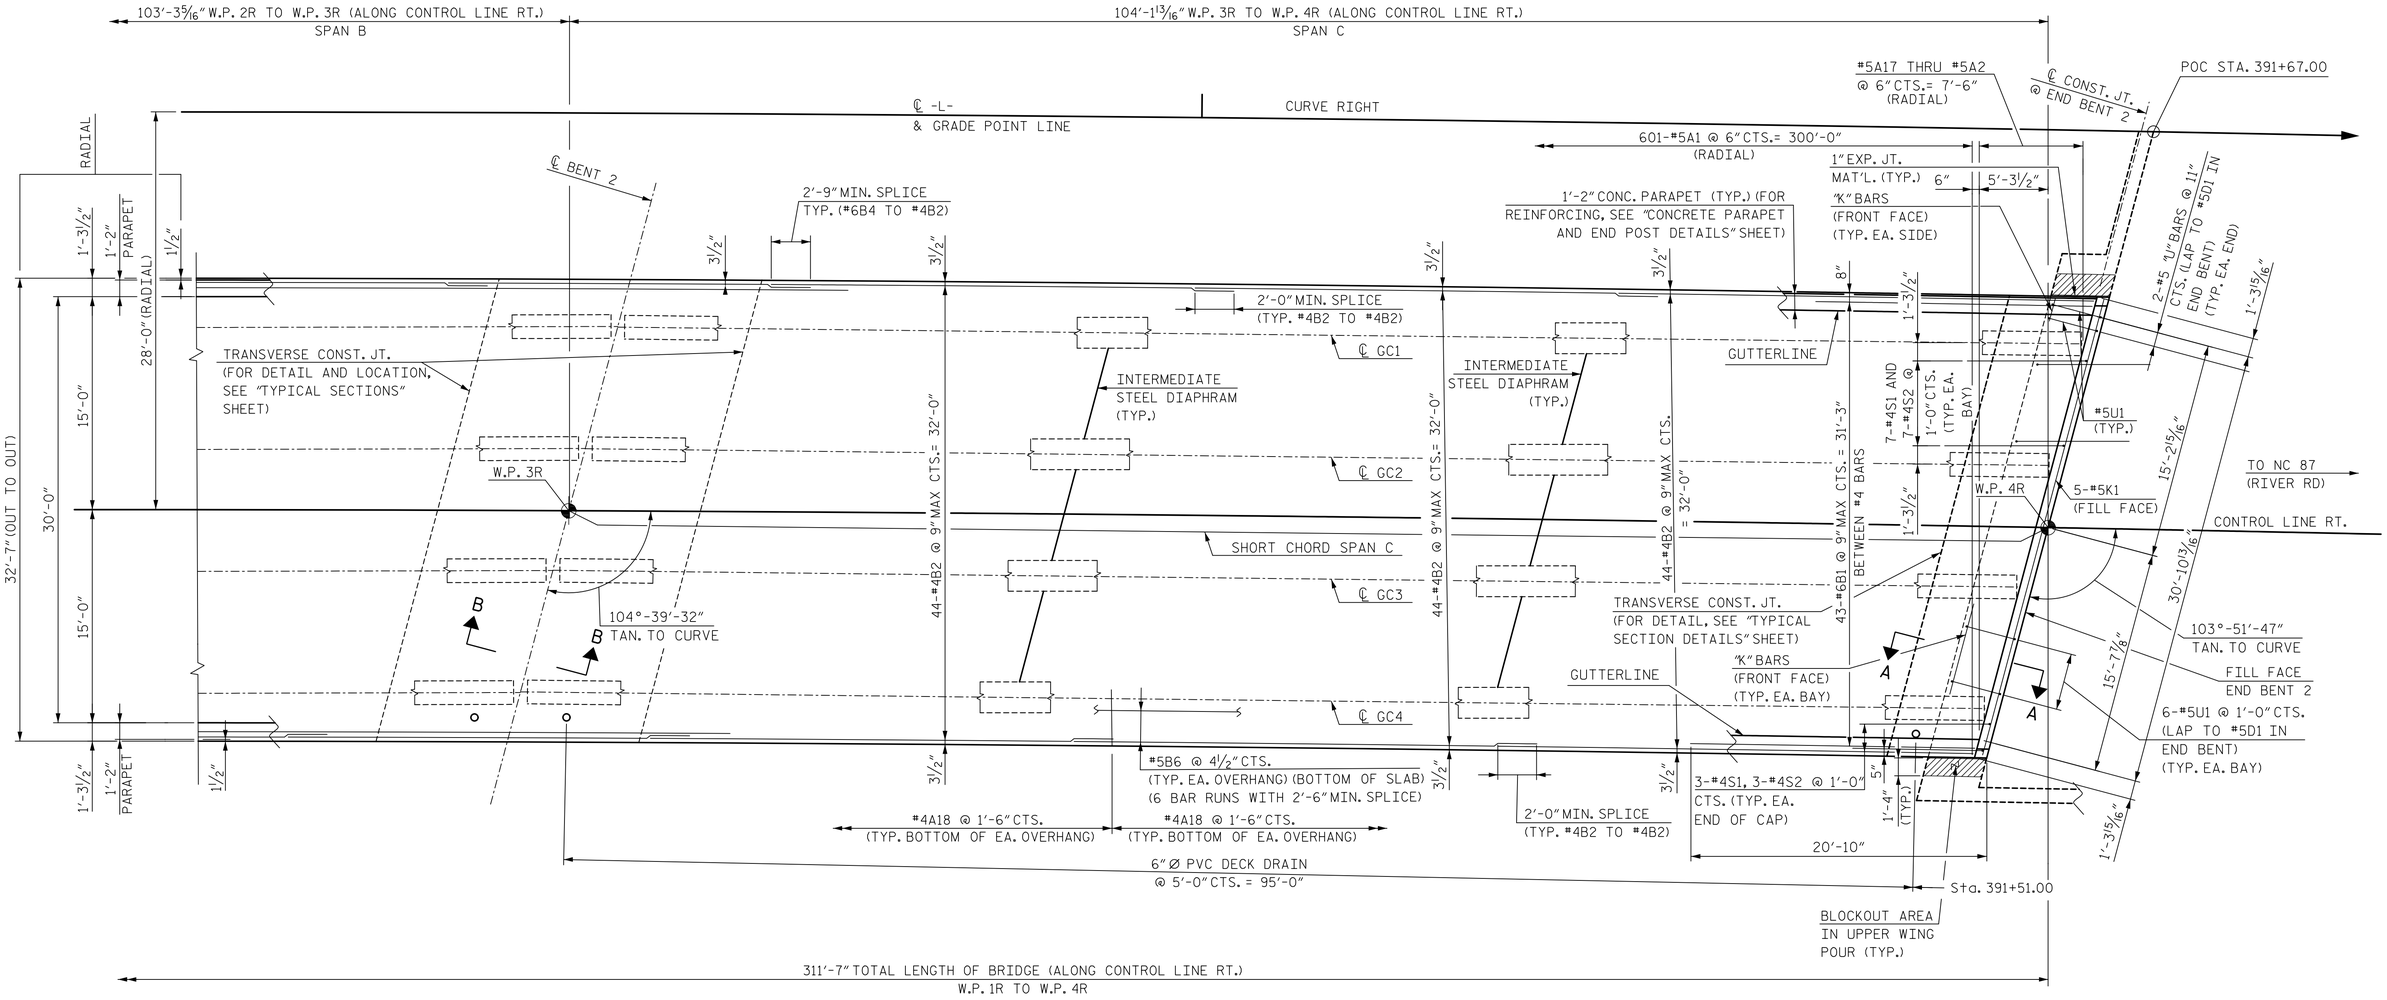

PLAN OF SPAN C

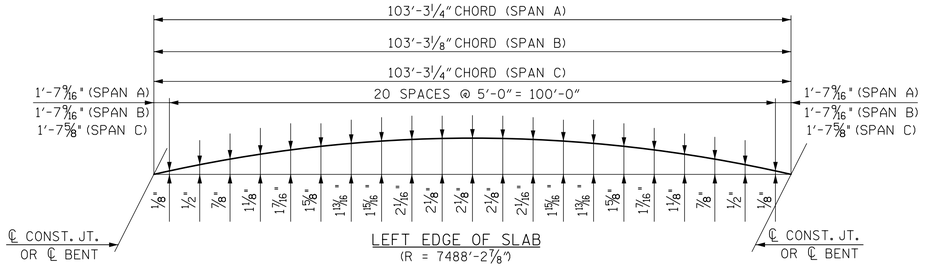

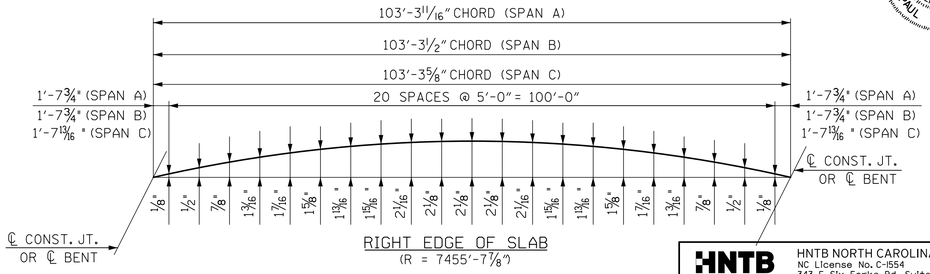

STATE OF NORTH CAROLINA
SEAL 12916 — NORTH CAROLINA PROFESSIONAL ENGINEER PAUL J. BARBER
Digitally signed by: Paul J. Barber
DN: C=US, E=pbarber@hntb.com, O=HNTB, CN=Paul J. Barber
Date: 2021.08.31 15:57:38 -04'00'
8/31/2021

PROJECT NO. R-5021
BRUNSWICK COUNTY
STATION: POC 390+15.00 -L-

SHEET 3 OF 3

STATE OF NORTH CAROLINA
DEPARTMENT OF TRANSPORTATION
RALEIGH

SUPERSTRUCTURE
PLAN OF SPAN C
RIGHT LANE

HNTB NORTH CAROLINA, P.C.
NC License No. C-1554
343 E. Six Forks Rd., Suite 200, Raleigh, N.C. 27609

DRAWN BY M. WRIGHT DATE 7/21
CHECKED BY P. BARBER DATE 7/21
DESIGN ENGINEER OF RECORD P. BARBER DATE 7/21

DWG. NO. 10

REVISIONS						SHEET NO.
NO.	BY	DATE	NO.	BY	DATE	S6-10
1			3			TOTAL SHEETS
2			4			39