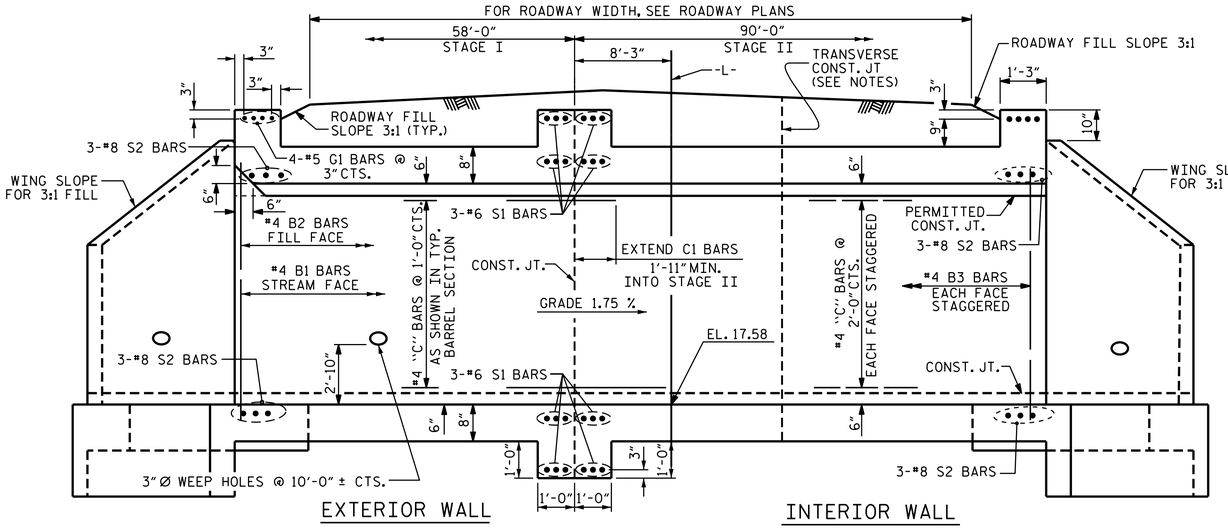

CULVERT SECTION NORMAL TO ROADWAY

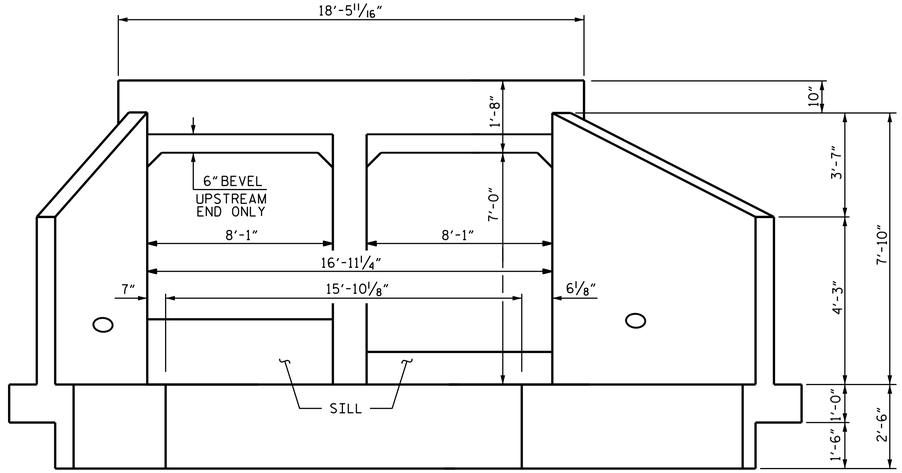

END ELEVATION NORMAL TO SKEW

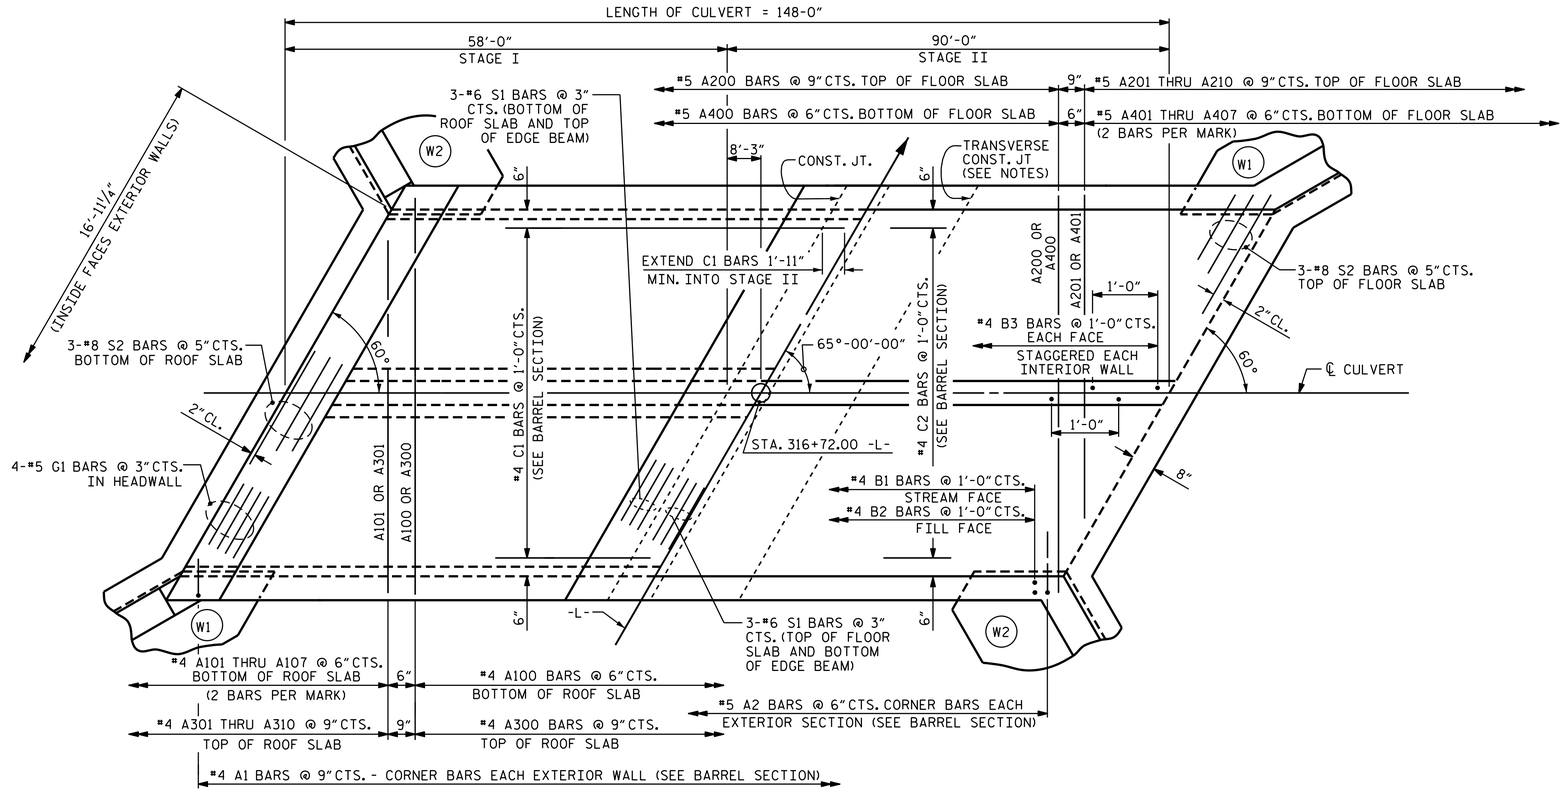

PART PLAN - ROOF SLAB

PART PLAN - FLOOR SLAB

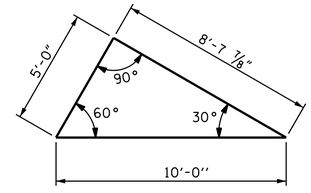

SKEW TRIANGLE

REVISED 11-19-99 BY M.M. CHECKED BY R.W.W.
REDRAWN 10-1-90 BY P. DONOVAN CHECKED BY ARB

ASSEMBLED BY : Q. T. NGUYEN	DATE : 9/10/18	SPECIAL	
CHECKED BY : P. K. NEWTON	DATE : 12/11/18		
DRAWN BY : JERRY HARRIS	DATE : JUNE 1971	STANDARD	
CHECKED BY : JOEL JOHNSON	DATE : JULY 1971		

PROJECT NO. R-5021
BRUNSWICK COUNTY
STATION: 316+72.00 -L-
SHEET 2 OF 5

STATE OF NORTH CAROLINA
DEPARTMENT OF TRANSPORTATION
RALEIGH

DOUBLE 7 FT. X 7 FT. CONCRETE BOX CULVERT 60° SKEW

REVISIONS						SHEET NO.
NO.	BY:	DATE:	NO.	BY:	DATE:	C4-2
1			3			TOTAL SHEETS
2			4			5

NORTH CAROLINA PROFESSIONAL SEAL 26445 ENGINEER P. KOREY NEWTON

DocuSigned by: P. Korey Newton 4FFE39D1431B407... 1/21/2019