DocuSign Envelope ID: 19C16EF6-E498-4F59-A1D9-02141AAE897B

8/17/99

REVISIONS

INTERSECTION DETAIL

–L– (COLINGTON RD /OCEAN BAY BLVD.) & –Y1– (US 158 CROATAN HWY)

CALYX ENGINEERS + CONSULTANTS

50′ 0′ 50′ 100′

25′

(ENGLISH)

PROJECT REFERENCE NO.	SHEET NO.
R–5014	2B–1
R/W SHEET NO.	

ROADWAY DESIGN ENGINEER

NORTH CAROLINA PROFESSIONAL SEAL 15759 ENGINEER STEPHEN C. BROWDE

1/4/2019

DocuSigned by: Stephen C. Browde

DOCUMENT NOT CONSIDERED FINAL UNLESS ALL SIGNATURES COMPLETED

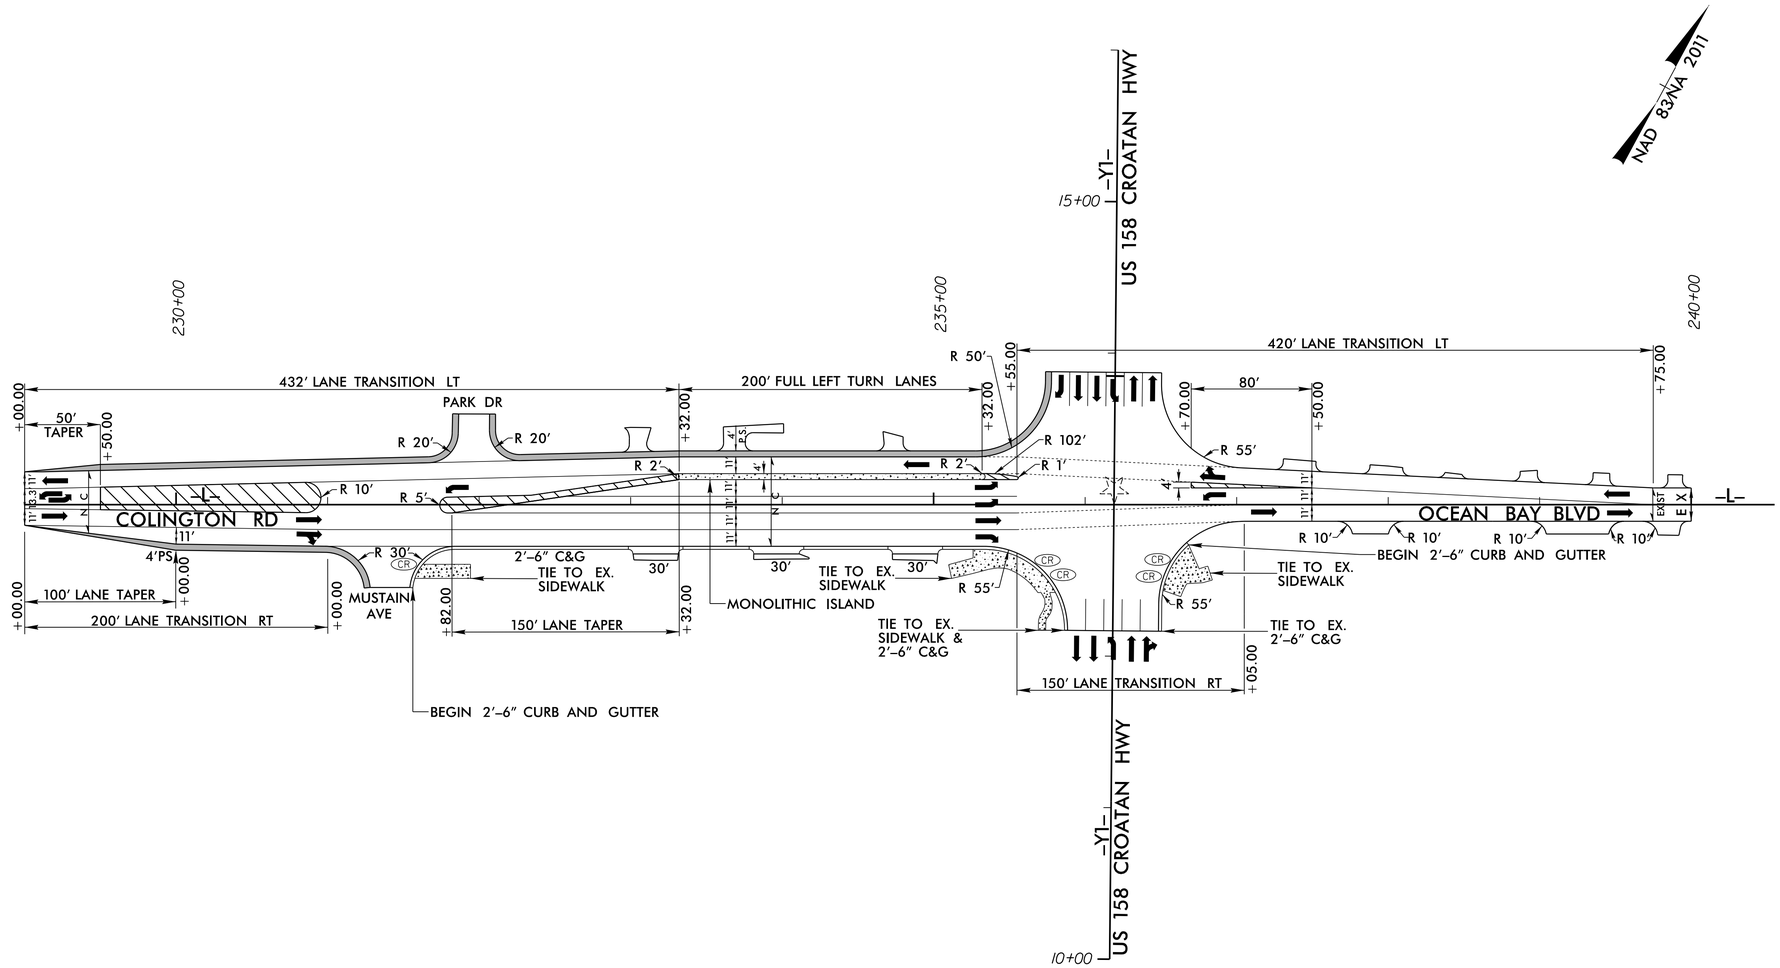

CR CURB RAMP

PROPOSED PAVED SHOULDER

SIDEWALK / CONCRETE ISLAND

EXISTING TRAFFIC SIGNAL

NOTES:
DRIVEWAY RADII ARE 5′ UNLESS OTHERWISE NOTED
SEE SHEETS 19 AND 20 ROADWAY PLANS

11/1/2018
K:\Roadway\Proj\R5014_rdy_psh_2B-1.dgn
barger