DocuSign Envelope ID: FF8927B1-7442-4DC9-86F3-CEE69DB6049F

8/17/99

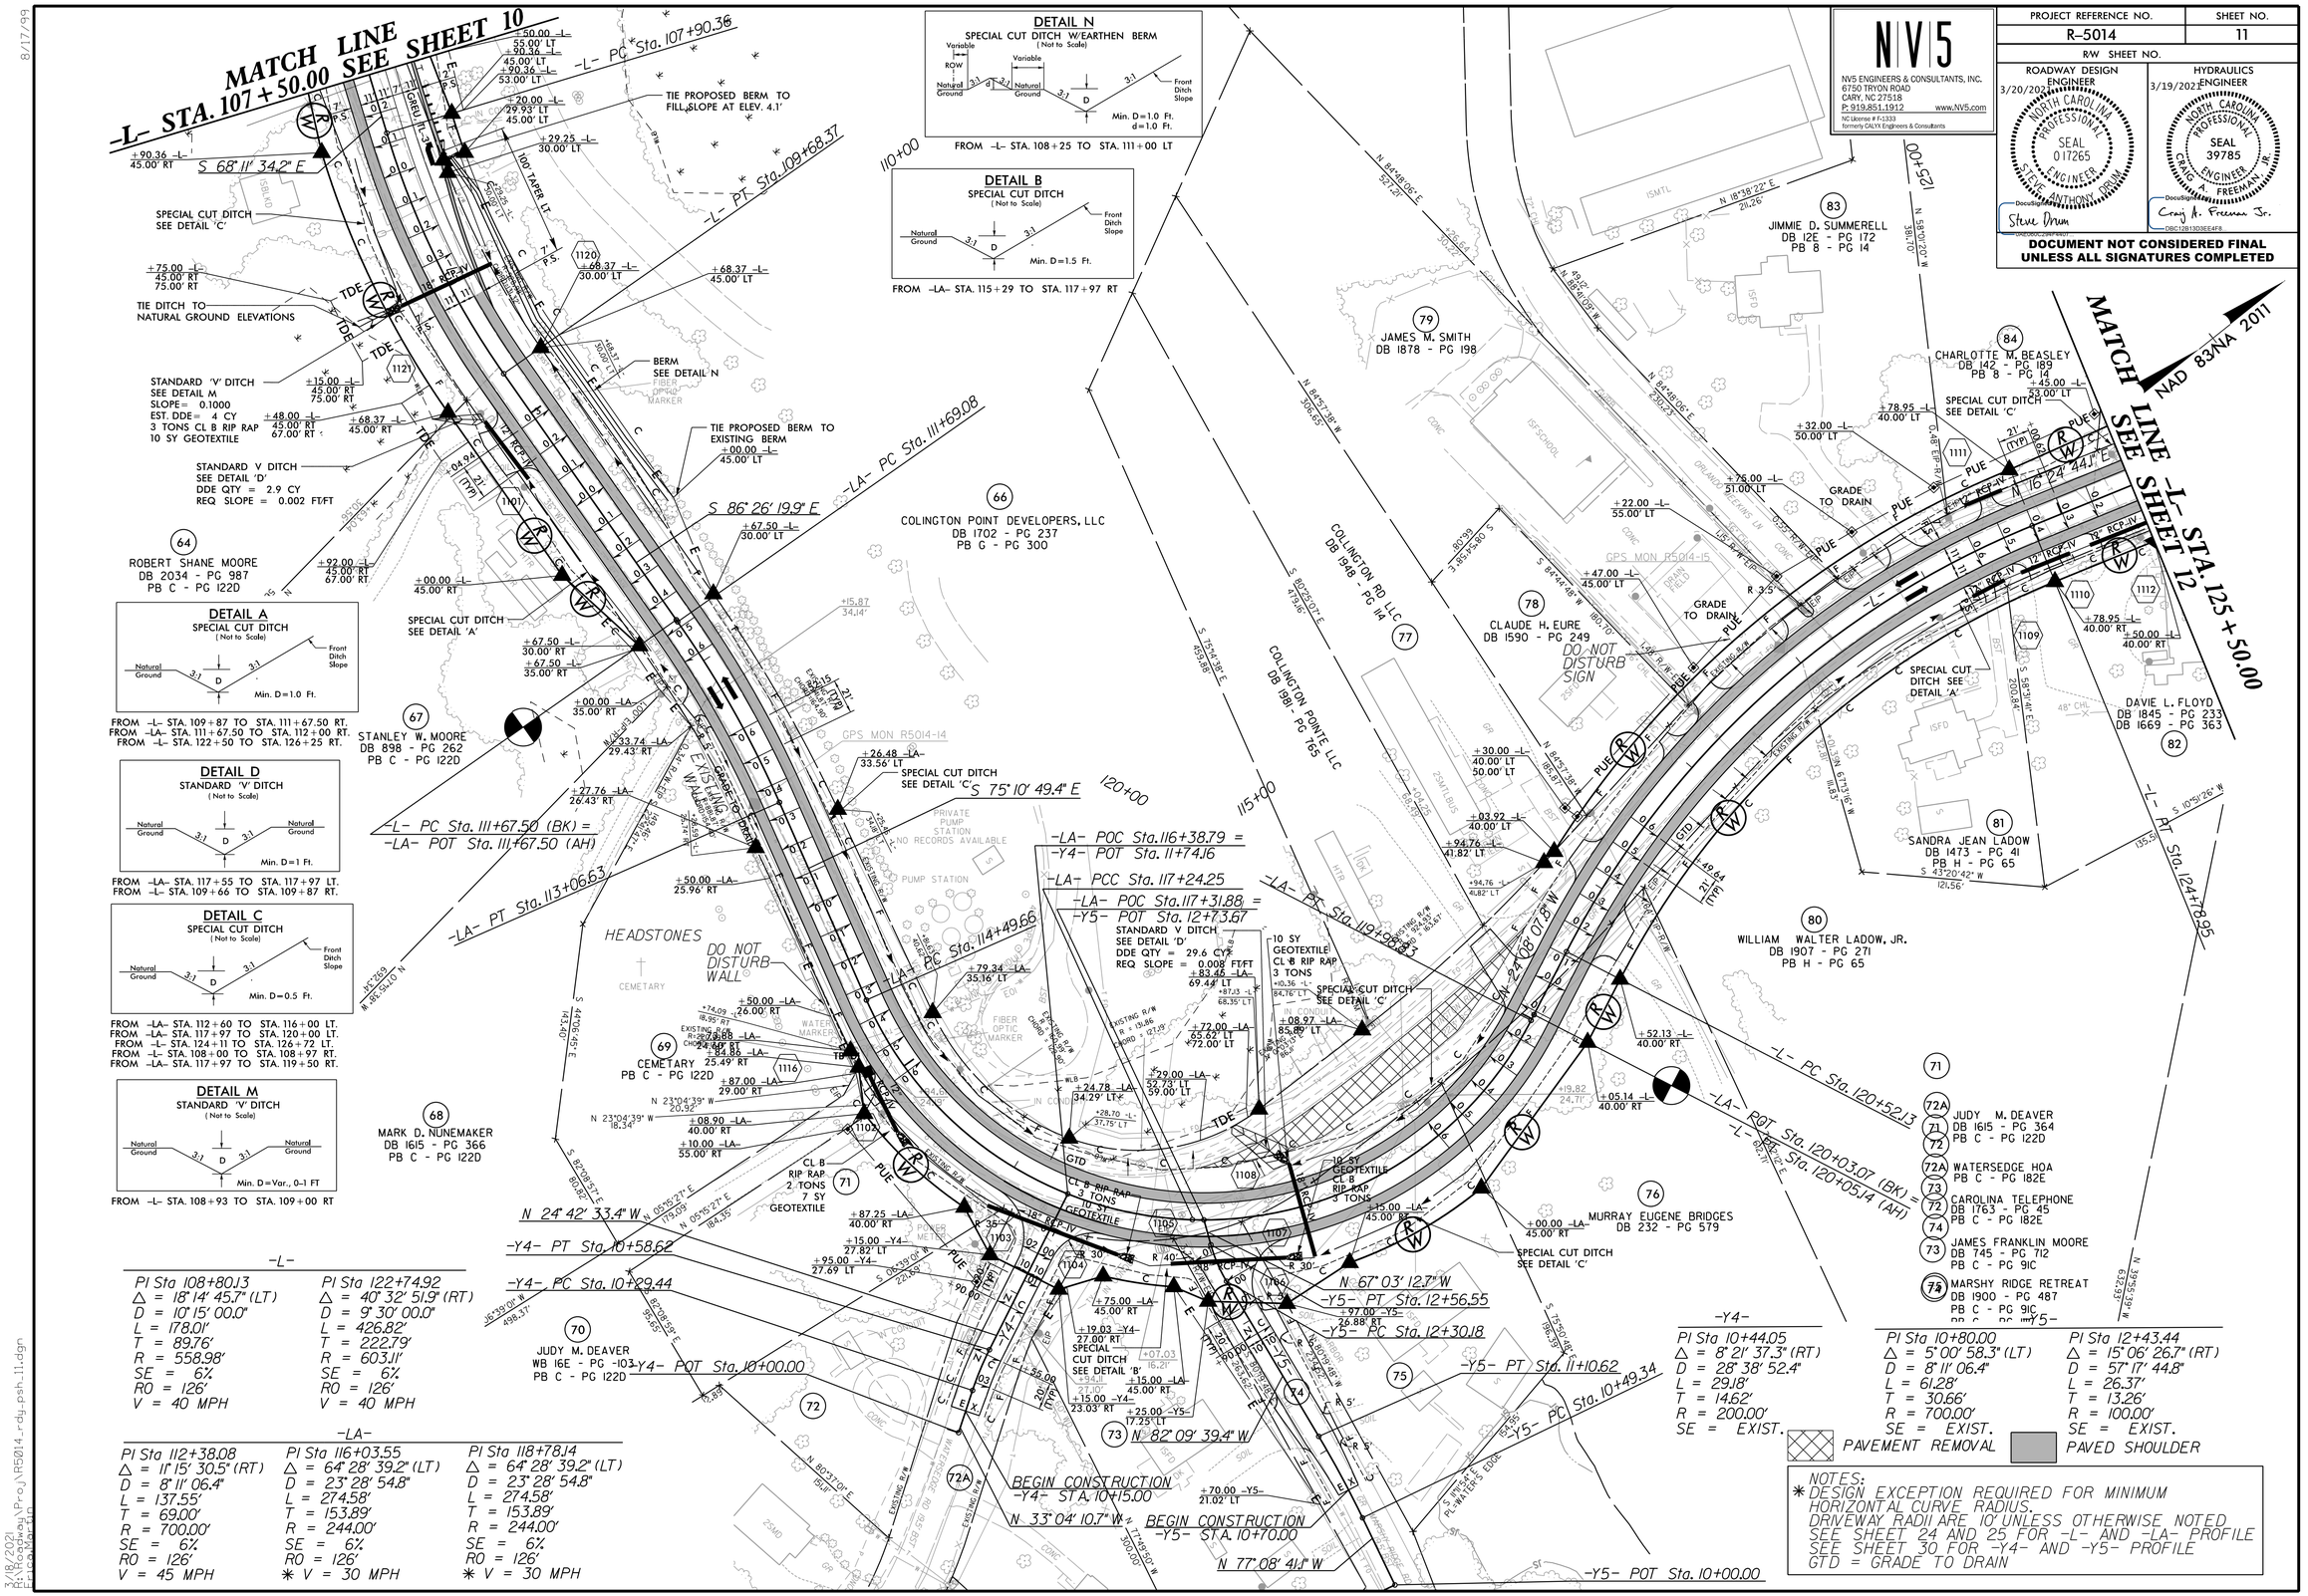


NV5 ENGINEERS & CONSULTANTS, INC.
6750 TRYON ROAD
CARY, NC 27518
P: 919.851.1912 www.NV5.com
NC License # F-1333
formerly CALYX Engineers & Consultants

| PROJECT REFERENCE NO. | SHEET NO. |
|---|---|
| R-5014 | 11 |
| R/W SHEET NO. | |

ROADWAY DESIGN ENGINEER
3/20/2021
NORTH CAROLINA PROFESSIONAL SEAL 017265 ENGINEER STEVE ANTHONY DRUM
DocuSigned by: Steve Drum

HYDRAULICS ENGINEER
3/19/2021
NORTH CAROLINA PROFESSIONAL SEAL 39785 ENGINEER CRAIG A. FREEMAN, JR.
DocuSigned by: Craig A. Freeman Jr.
DBC12B13D3EE4F8...

**DOCUMENT NOT CONSIDERED FINAL UNLESS ALL SIGNATURES COMPLETED**

3/18/2021
R:\Roadway\Proj\R5014_rdy_psh_11.dgn