PLANS PREPARED FOR THE NCDOT BY:
MOTT MACDONALD
PO Box 700
Fayetteville, NC 27526
(919) 552-2253
(919) 552-2254 (Fax)
www.mottmac.com/americas
LICENSE NO. F-0669

PROJ. REFERENCE NO.	SHEET NO.
R-5014	SIGN-19

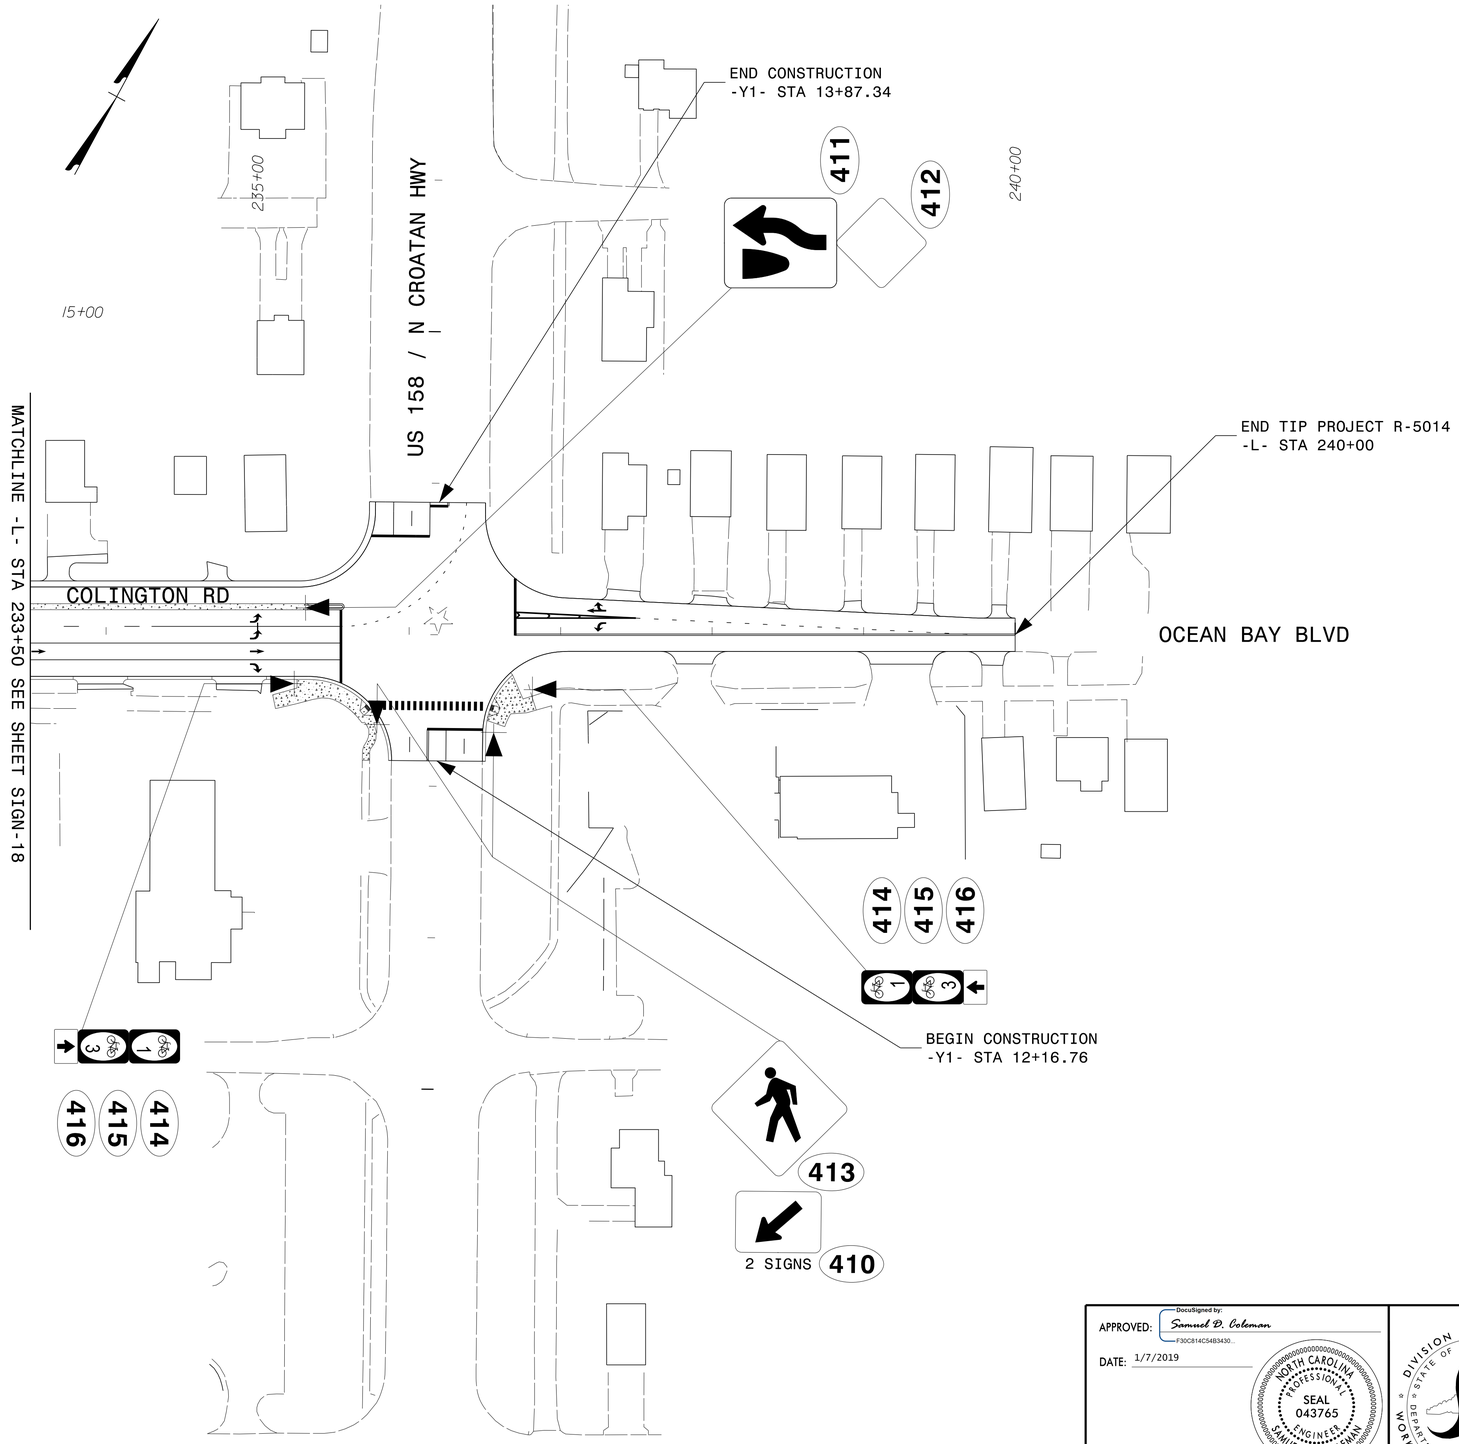

APPROVED: DocuSigned by: Samuel D. Coleman
F30C814C54B3430...

DATE: 1/7/2019

NORTH CAROLINA PROFESSIONAL SEAL 043765 ENGINEER SAMUEL D. COLEMAN

DIVISION OF HIGHWAYS
STATE OF NORTH CAROLINA
DEPARTMENT OF TRANSPORTATION
WORK ZONE TRAFFIC CONTROL

DOCUMENT NOT CONSIDERED FINAL UNLESS ALL SIGNATURES COMPLETED

SIGNING DETAIL SHEET

1/7/2019
G:\396782_Calyx_R-5014\R-5014\Traffic\Signing and Pavement Marking\CADD\Signing Layout Plans\R-5014_Sgn_SGN_19.dgn
User:COL85144