DocuSign Envelope ID: 7D638AEA-0907-4F74-909A-26E55A954EFB

PROJECT REFERENCE NO.	SHEET NO.
U-2579AB	6
R/W SHEET NO.	

ROADWAY DESIGN ENGINEER
NORTH CAROLINA PROFESSIONAL SEAL 040286 ENGINEER CASEY E. HARRIS
10/14/2021

HYDRAULICS ENGINEER
NORTH CAROLINA PROFESSIONAL SEAL 37526 ENGINEER MATT D. YELVERTON
10/13/2021

DOCUMENT NOT CONSIDERED FINAL UNLESS ALL SIGNATURES COMPLETED

HDR Engineering, Inc. of the Carolinas
555 Fayetteville St, Suite 900 Raleigh, N.C. 27601
N.C.B.E.L.S. License Number: F-0116

SCALE 50 25 0 50 100

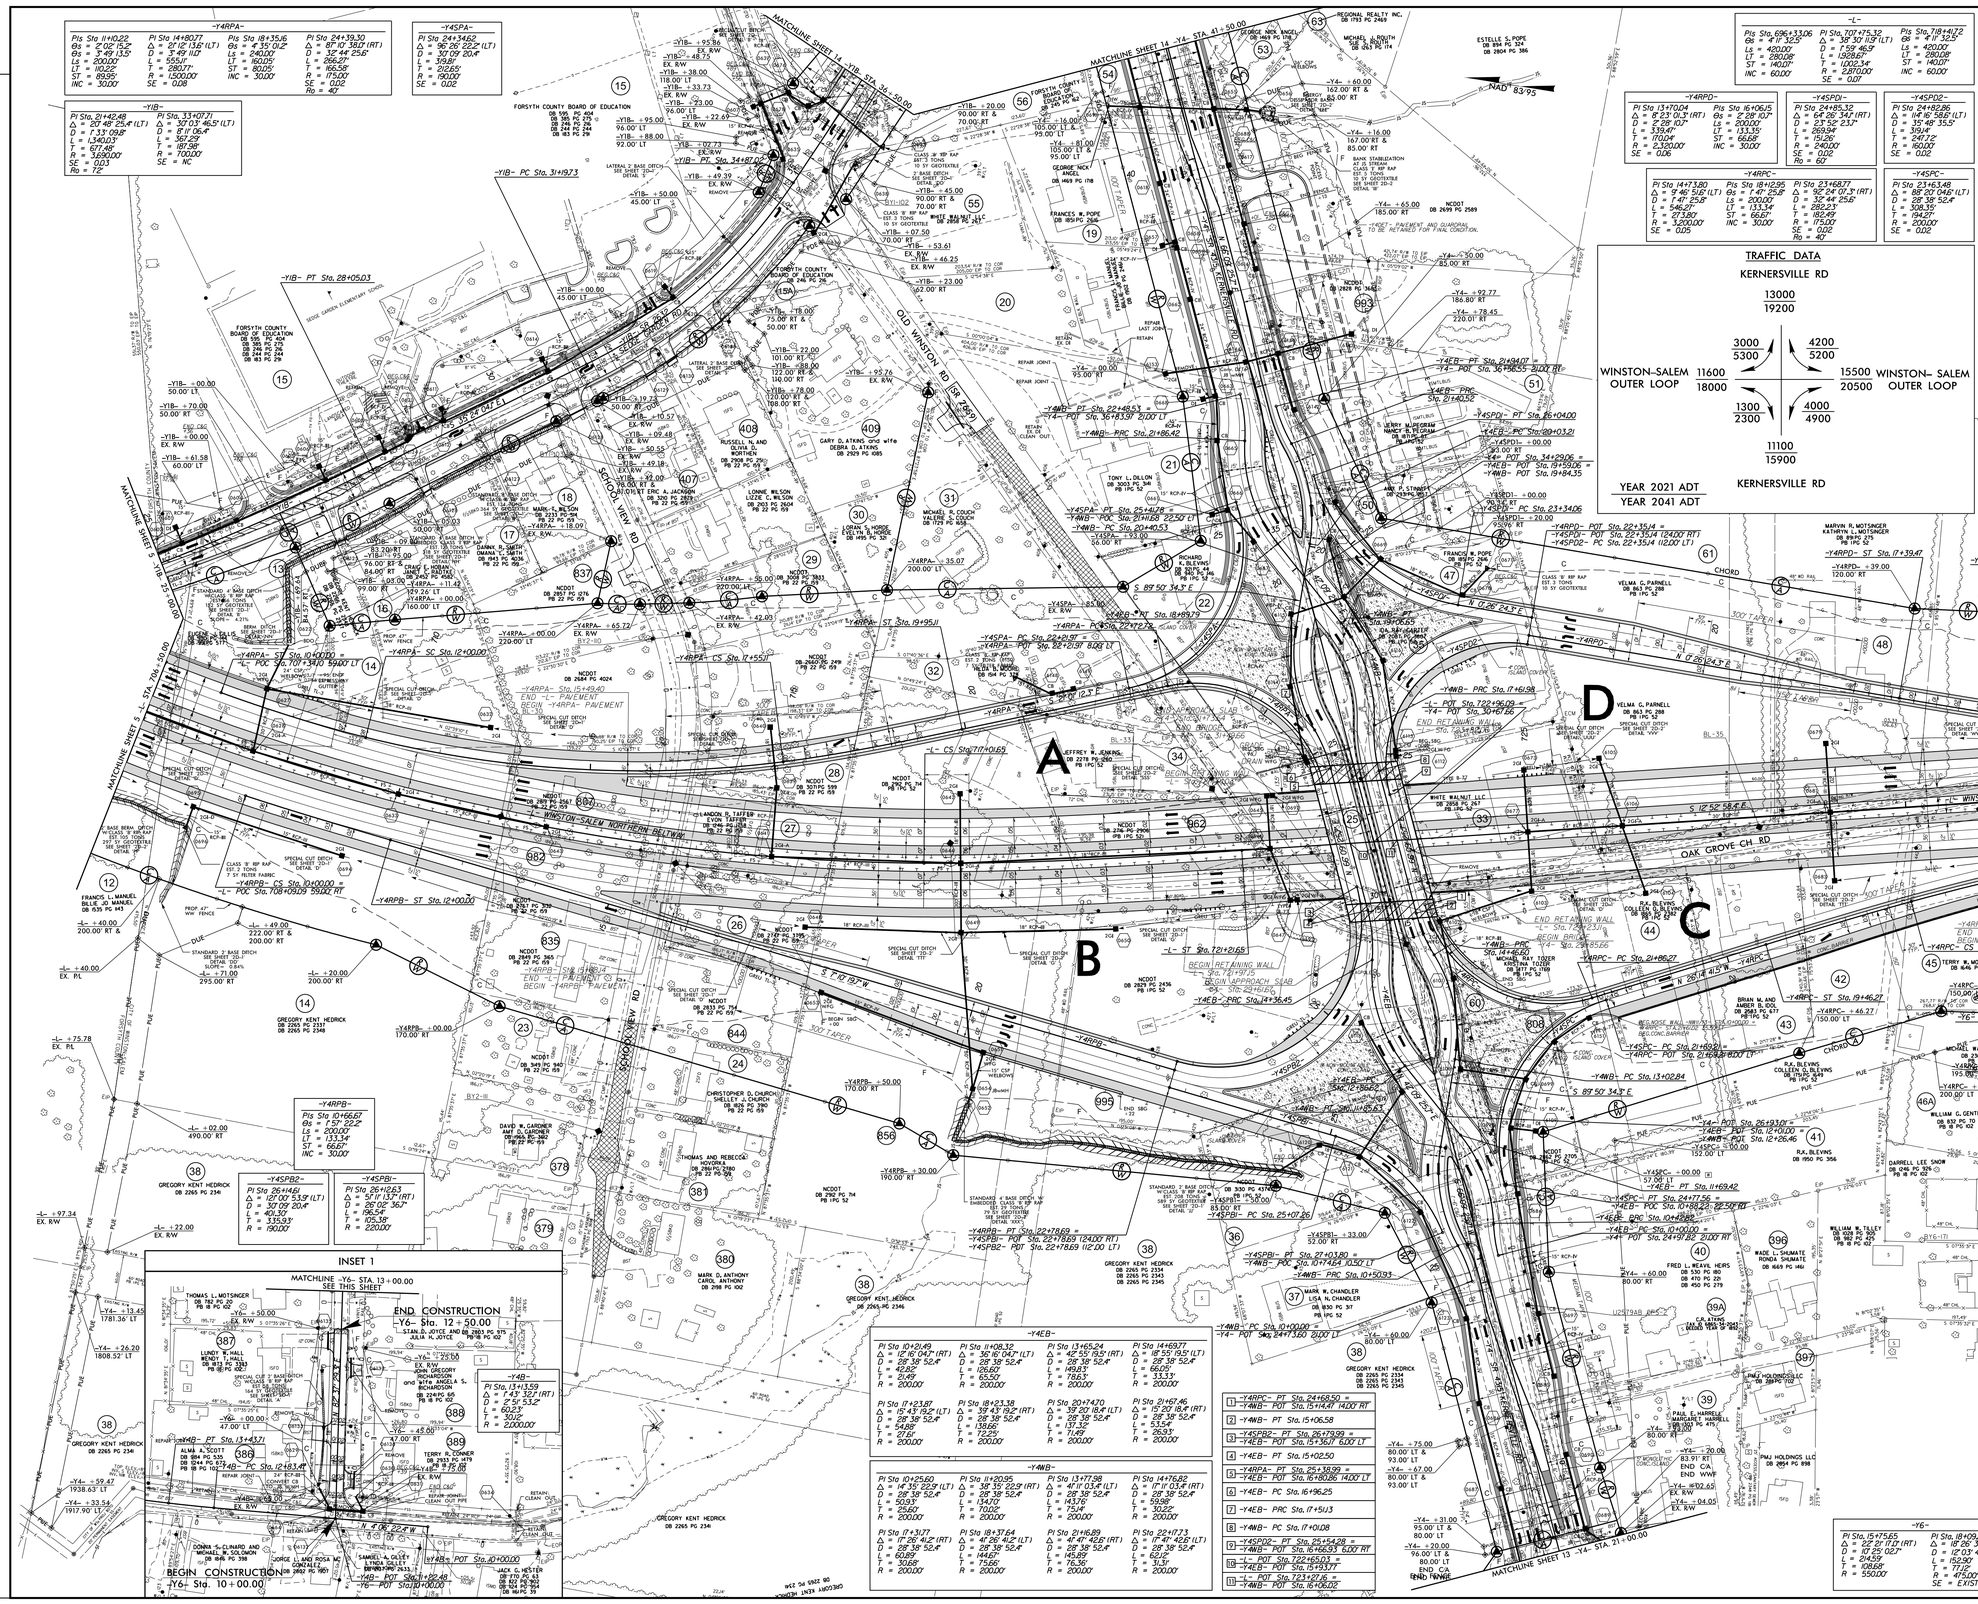

NOTES:
SEE SHEET 2B-1 FOR BRIDGE SKETCH
SEE SHEETS 2B-4 FOR -Y1BDET- DETOUR PLANS AND CURVE DATA
SEE SHEET 2B-5 FOR -Y4DET- DETOUR PLANS AND CURVE DATA
SEE SHEETS 2B-16 & 2B-17 FOR UDI CROSSOVER DETAILS
SEE SHEETS 2A-1 AND 2A-2 FOR -L- PROFILE
SEE SHEETS 34 AND 35 FOR -Y1BDET- PROFILE
SEE SHEETS 36 AND 37 FOR -Y4DET- PROFILE
SEE SHEET 38 FOR -Y4DET- PROFILE
SEE SHEET 39 FOR -Y4DET- PROFILE
SEE SHEET 40 FOR -Y4RPA- PROFILE
SEE SHEET 43 FOR -Y4SPB1- AND -Y4SPB2- PROFILES
SEE SHEET 41 FOR -Y4RPC- PROFILE
SEE SHEET 43 FOR -Y4SPC- PROFILE
SEE SHEET 42 FOR -Y4RPD- PROFILE
SEE SHEET 42 FOR -Y4SPD1- AND -Y4SPD2- PROFILES
SEE SHEET 73 FOR -Y6- PROFILE
DRIVEWAY PROFILES UNLESS OTHERWISE NOTED
SEE SHEETS 52-1 THRU 52-37 FOR STRUCTURE PLANS
SEE SHEETS W-1 THRU W-6 FOR RETAINING WALL PLANS
SEE SHEETS 2N-1 THRU 2N-3 FOR NWI1/13 NOISEWALL ENVELOPE

REVISIONS

PLOT DRIVER: NCDOT_pdf_color_eng_100.plt
USER: CHARRIS
FILE: NCDOTNCDOT-U2579AB\6.0_CAD_BIM\6.2_Work_In_Progress\U-2579AB\Roadway\Proj\U2579ab_rdy_psh_06.dgn
DATE: 10/13/2021
PENTABLE: NCDOT_pshpfl_conventional.tbl
TIME: 1:58:13 PM