DocuSign Envelope ID: 7D638AEA-0907-4F74-909A-26E55A954EFB

HDR Engineering, Inc. of the Carolinas
555 Fayetteville St, Suite 900 Raleigh, N.C. 27601
N.C.B.E.L.S. License Number: F-0116

PROJECT REFERENCE NO.	SHEET NO.
U-2579AB	37

ROADWAY DESIGN ENGINEER
NORTH CAROLINA PROFESSIONAL SEAL 040286 ENGINEER CASEY E. HARRIS
10/14/2021

HYDRAULICS ENGINEER
NORTH CAROLINA PROFESSIONAL SEAL 37526 ENGINEER MATT D. YELVERTON
10/13/2021

DOCUMENT NOT CONSIDERED FINAL UNLESS ALL SIGNATURES COMPLETED

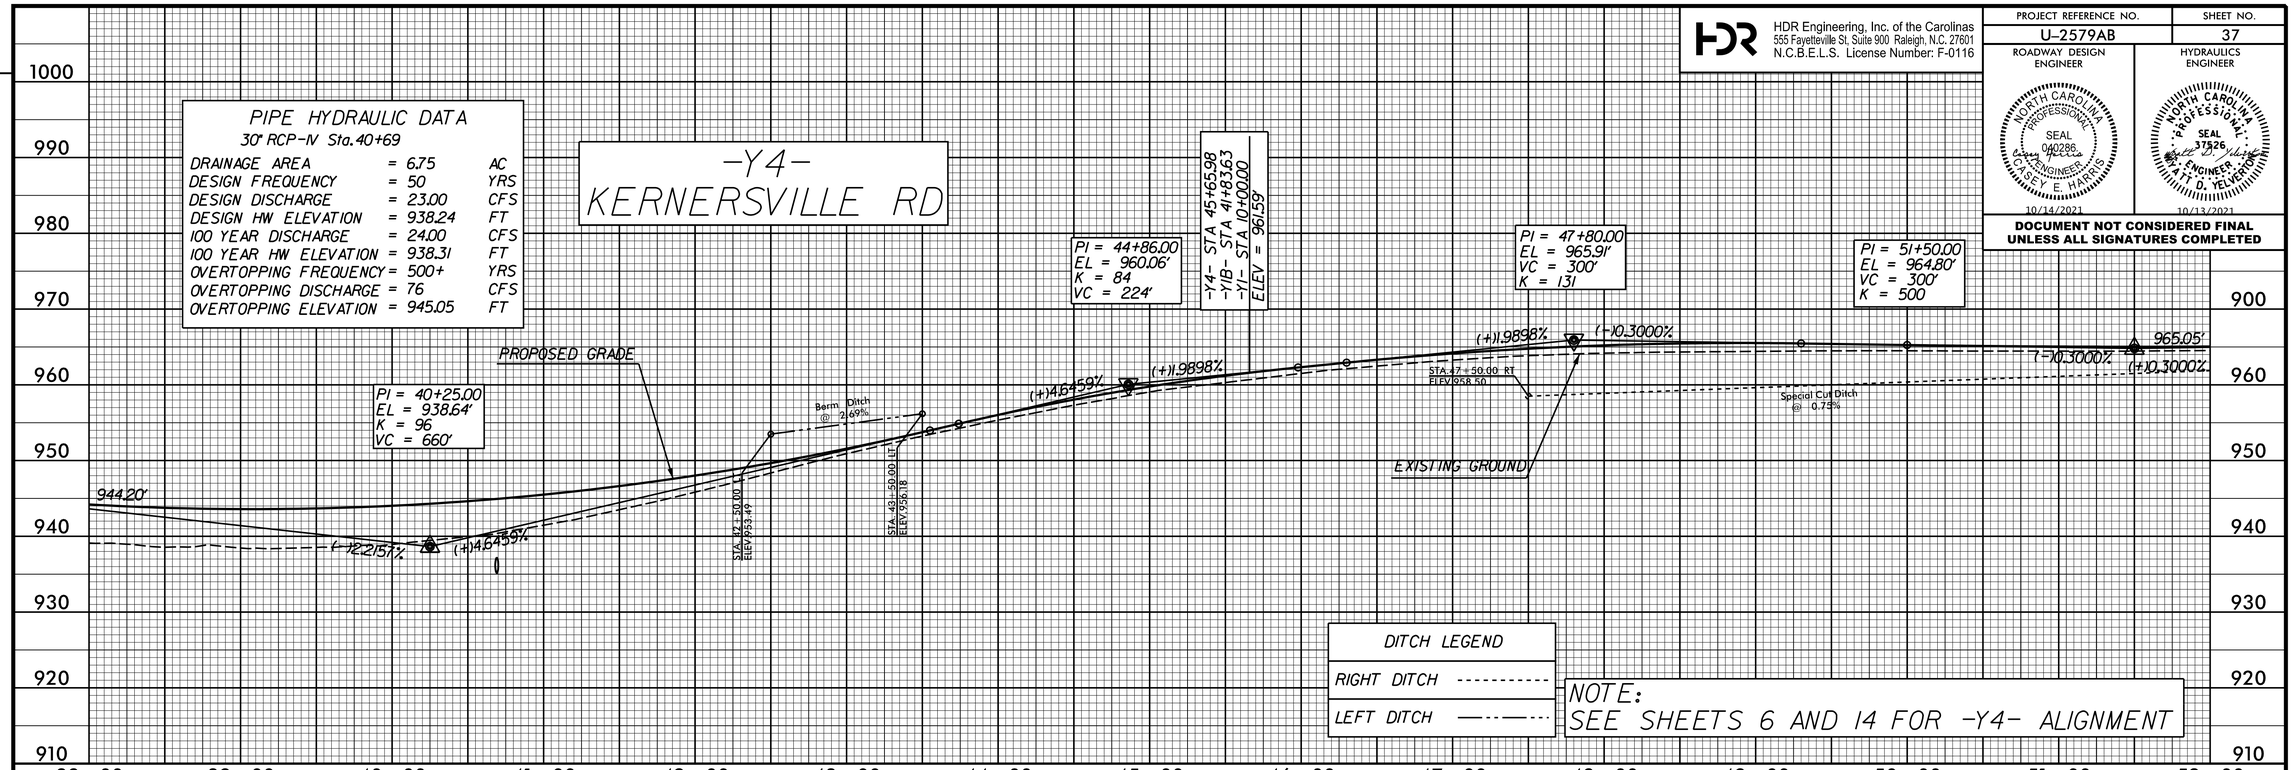

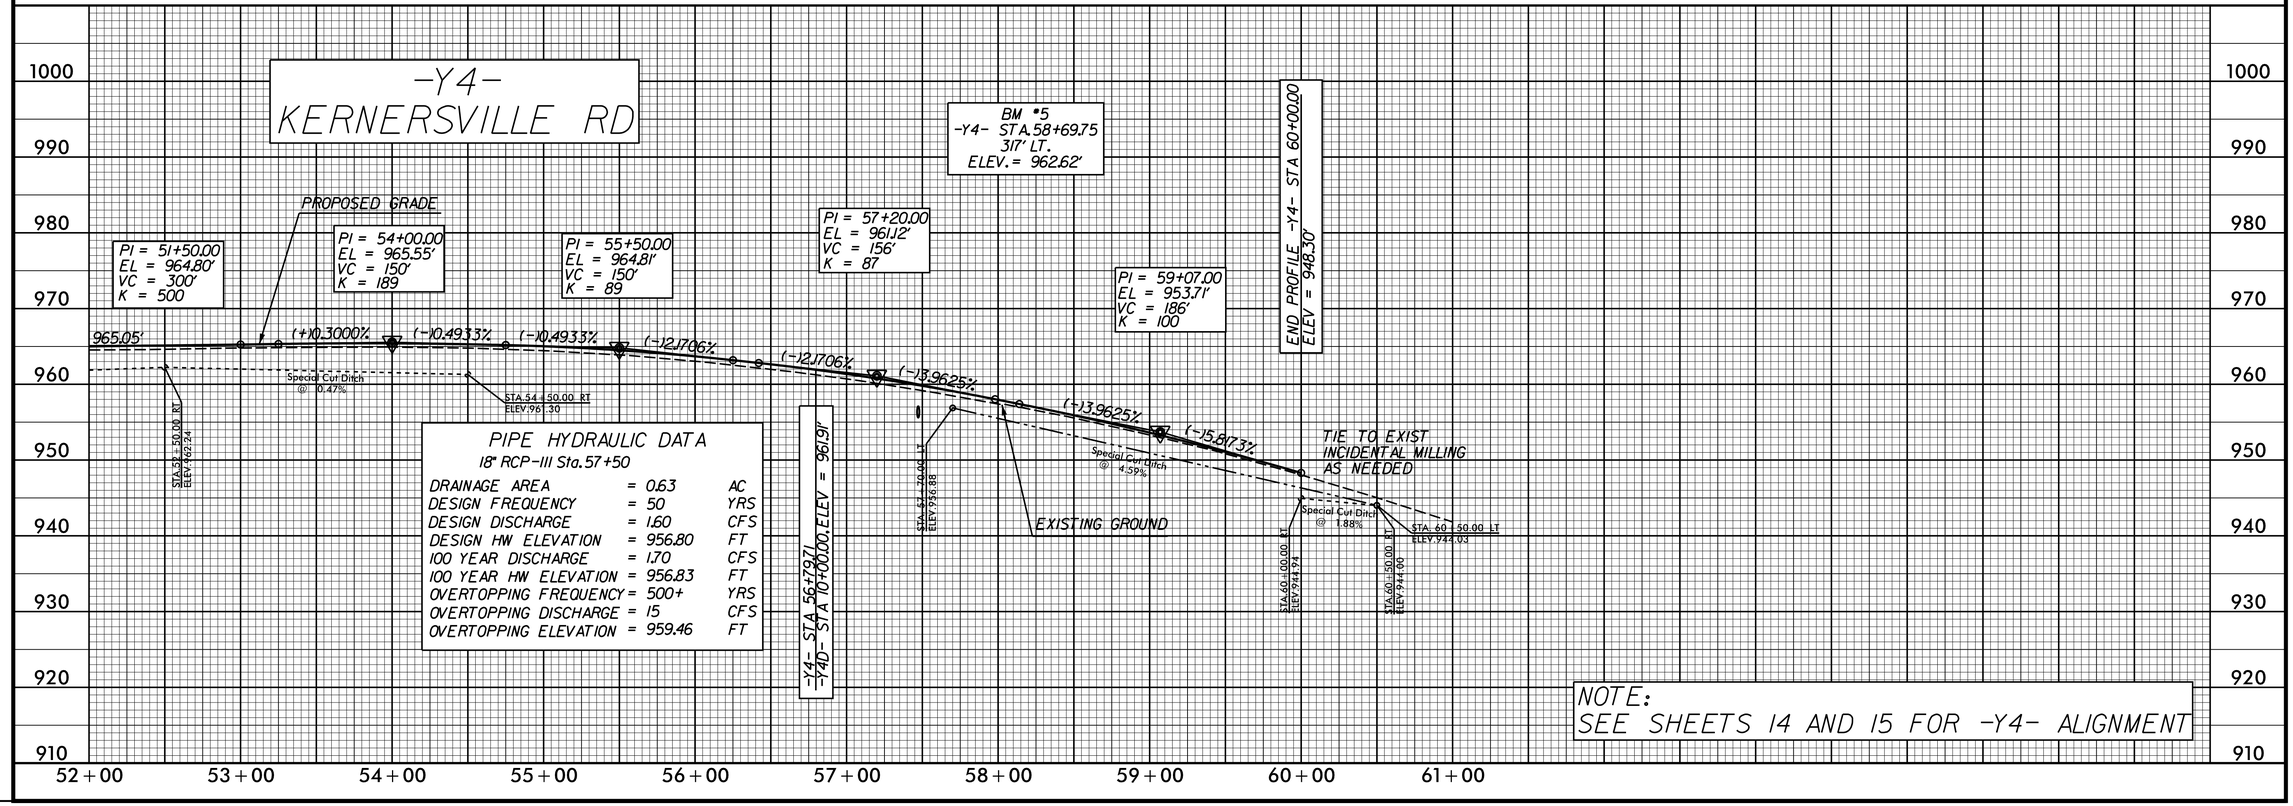

REVISIONS

PLOT DRIVER: NCDOT_pdf_color_eng_50.plt PENTABLE: NCDOT_pshpfl_conventional.tbl
USER: CHARRIS DATE: 7/13/2021 TIME: 3:20:26 PM
FILE: NCDOT\NCDOT-U2579AB\6.0_CAD_BIM\6.2_Work_In_Progress\U-2579AB\Roadway\Proj\u2579ab_rdy_psh_pfl_37.dgn