DocuSign Envelope ID: 7D638AEA-0907-4F74-909A-26E55A954EFB

HDR Engineering, Inc. of the Carolinas
555 Fayetteville St, Suite 900 Raleigh, N.C. 27601
N.C.B.E.L.S. License Number: F-0116

PROJECT REFERENCE NO.	SHEET NO.
U-2579AB	47

ROADWAY DESIGN ENGINEER: NORTH CAROLINA PROFESSIONAL SEAL 040286 ENGINEER CASEY E. HARRIS 10/14/2021

HYDRAULICS ENGINEER: NORTH CAROLINA PROFESSIONAL SEAL 37526 ENGINEER MATT D. YELVERTON 10/13/2021

DOCUMENT NOT CONSIDERED FINAL UNLESS ALL SIGNATURES COMPLETED

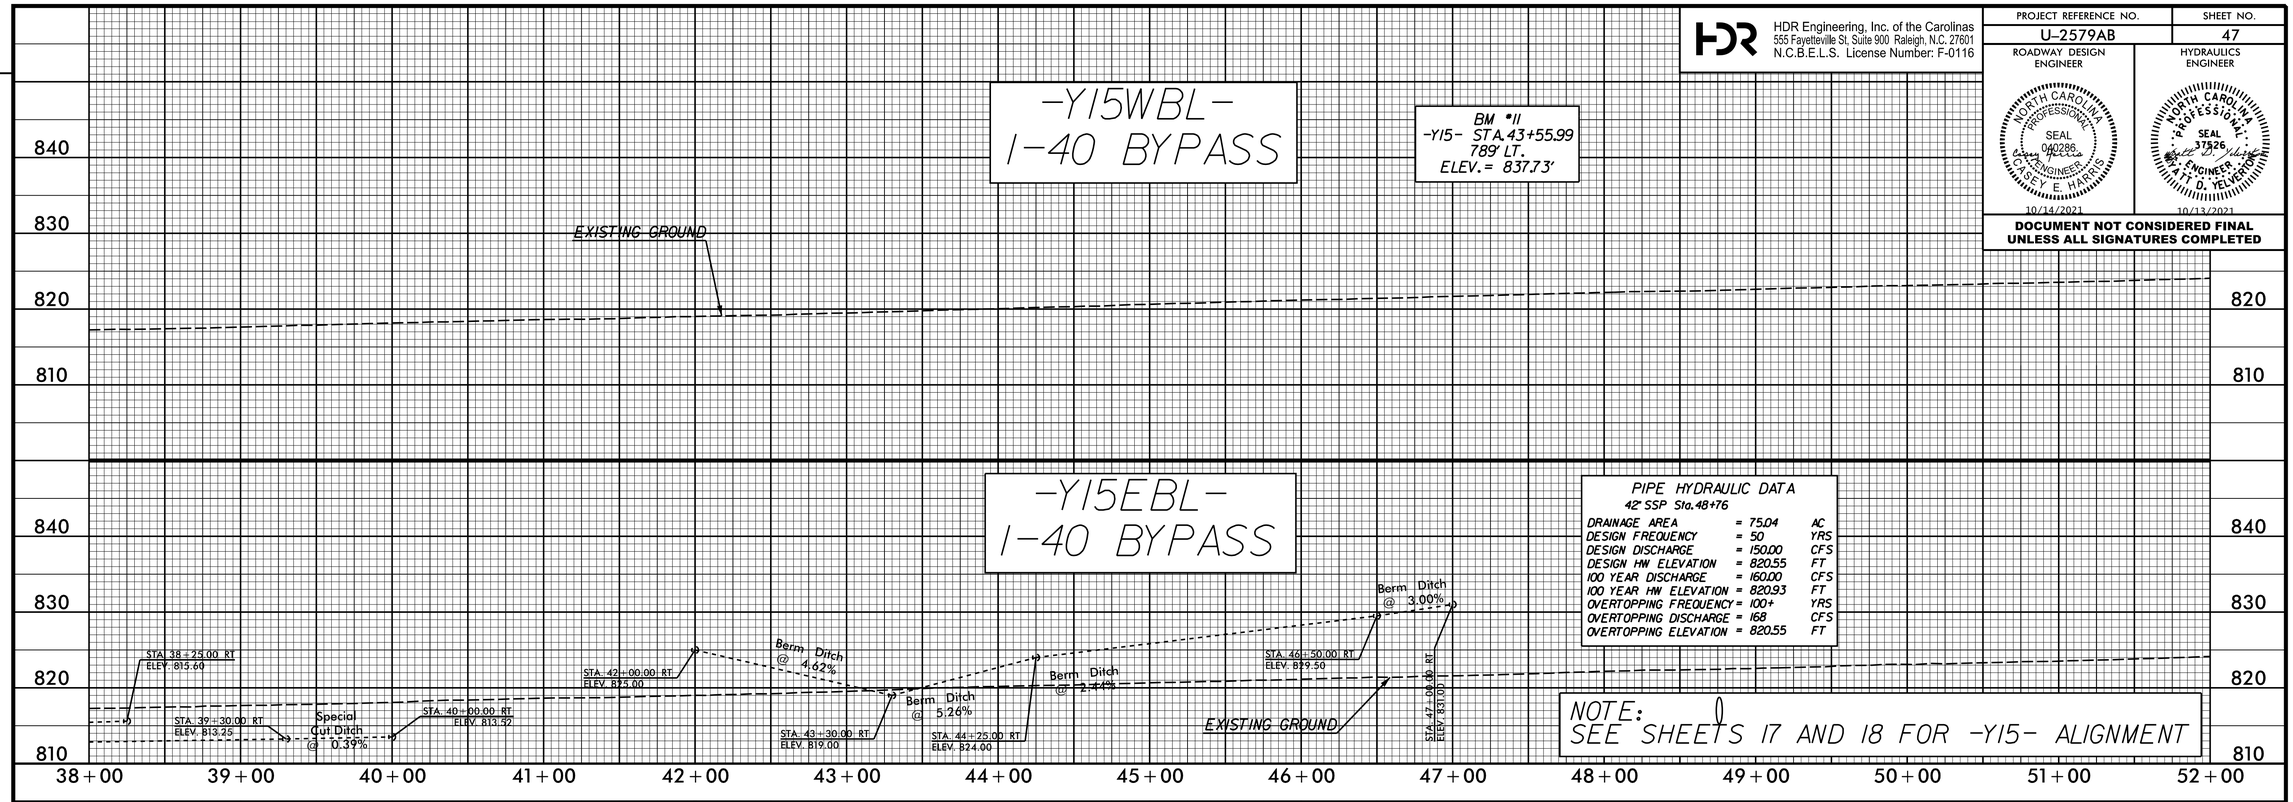

REVISIONS

PLOT DRIVER: NCDOT_pdf_color_eng_50.plt
USER: SPEREIRA
FILE: \
DATE: 8/27/2021
TIME: 1:40:47 PM
PENTABLE: NCDOT_pshpfl_conventional.tbl