6/2/99

REVISIONS

PROJECT REFERENCE NO.	SHEET NO.
U-2579AB	RW25

Location and Surveys

INSERT CONSULTANT'S NAME

PROJECT SURVEYOR

NORTH CAROLINA PROFESSIONAL SEAL L-3877 LAND SURVEYOR MICHAEL L. MOTSINGER

DOCUMENT NOT CONSIDERED FINAL UNLESS ALL SIGNATURES COMPLETED

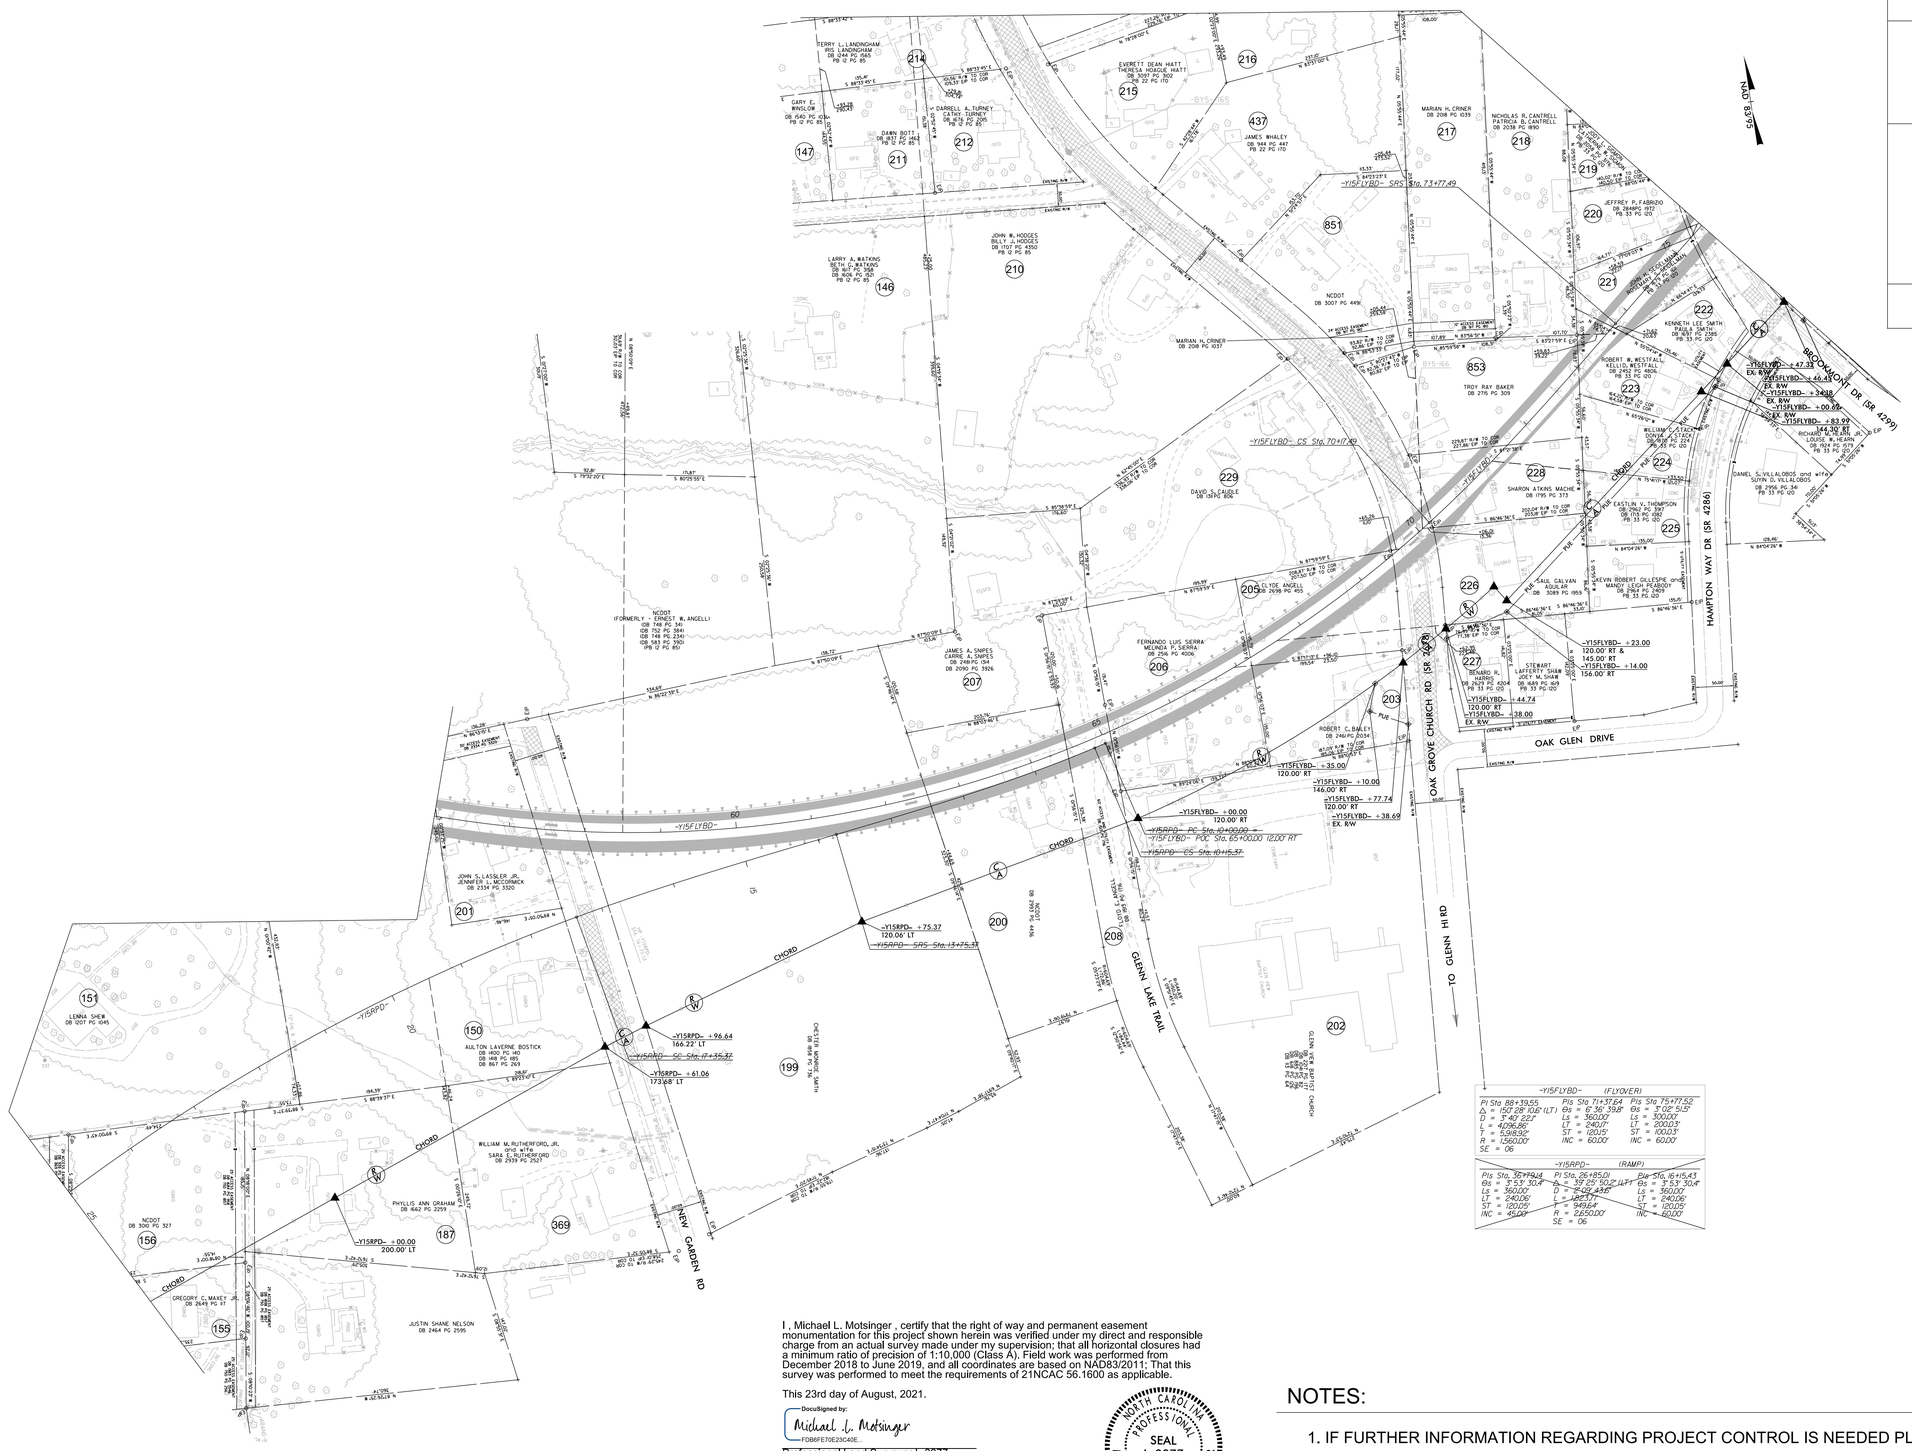
NAD 83/95
OAK GROVE CHURCH RD (SR 2278)
HAMPTON WAY DR (SR 4286)
BROOKMONT DR (SR 4299)
OAK GLEN DRIVE
GLENN LAKE TRAIL
TO GLENN HI RD
NEW GARDEN RD
-Y15FLYBD-
-Y15RPD-
CHORD
JOHN S. LASSLER JR.
JENNIFER L. MCCORMICK
DB 2334 PG 3320
LENNA SHEW
DB 1207 PG 1045
AULTON LAVERNE BOSTICK
DB 1400 PG 140
DB 1418 PG 185
DB 867 PG 269
WILLIAM M. RUTHERFORD, JR.
SARA E. RUTHERFORD
DB 2539 PG 2527
PHYLLIS ANN GRAHAM
DB 662 PG 2259
NCDOT
DB 3010 PG 327
GREGORY C. MAXEY JR.
DB 2649 PG 17
JUSTIN SHANE NELSON
DB 2464 PG 2595
CHESTER BARNES SMITH
DB 1418 PG 214
GLENN VIEW BAPTIST CHURCH
DB 2994 PG 2429
DB 2994 PG 2429
DB 2994 PG 2429