DocuSign Envelope ID: 32153407-4015-4EC9-8D43-CA1E8DD6E7EF

| PROJ. REFERENCE NO. | SHEET NO. |
|---|---|
| U-2579AB | TMP-5.01 |

HDR Engineering, Inc. of the Carolinas
555 Fayetteville St, Suite 900 Raleigh, N.C. 27601
N.C.B.E.L.S. License Number: F-0116

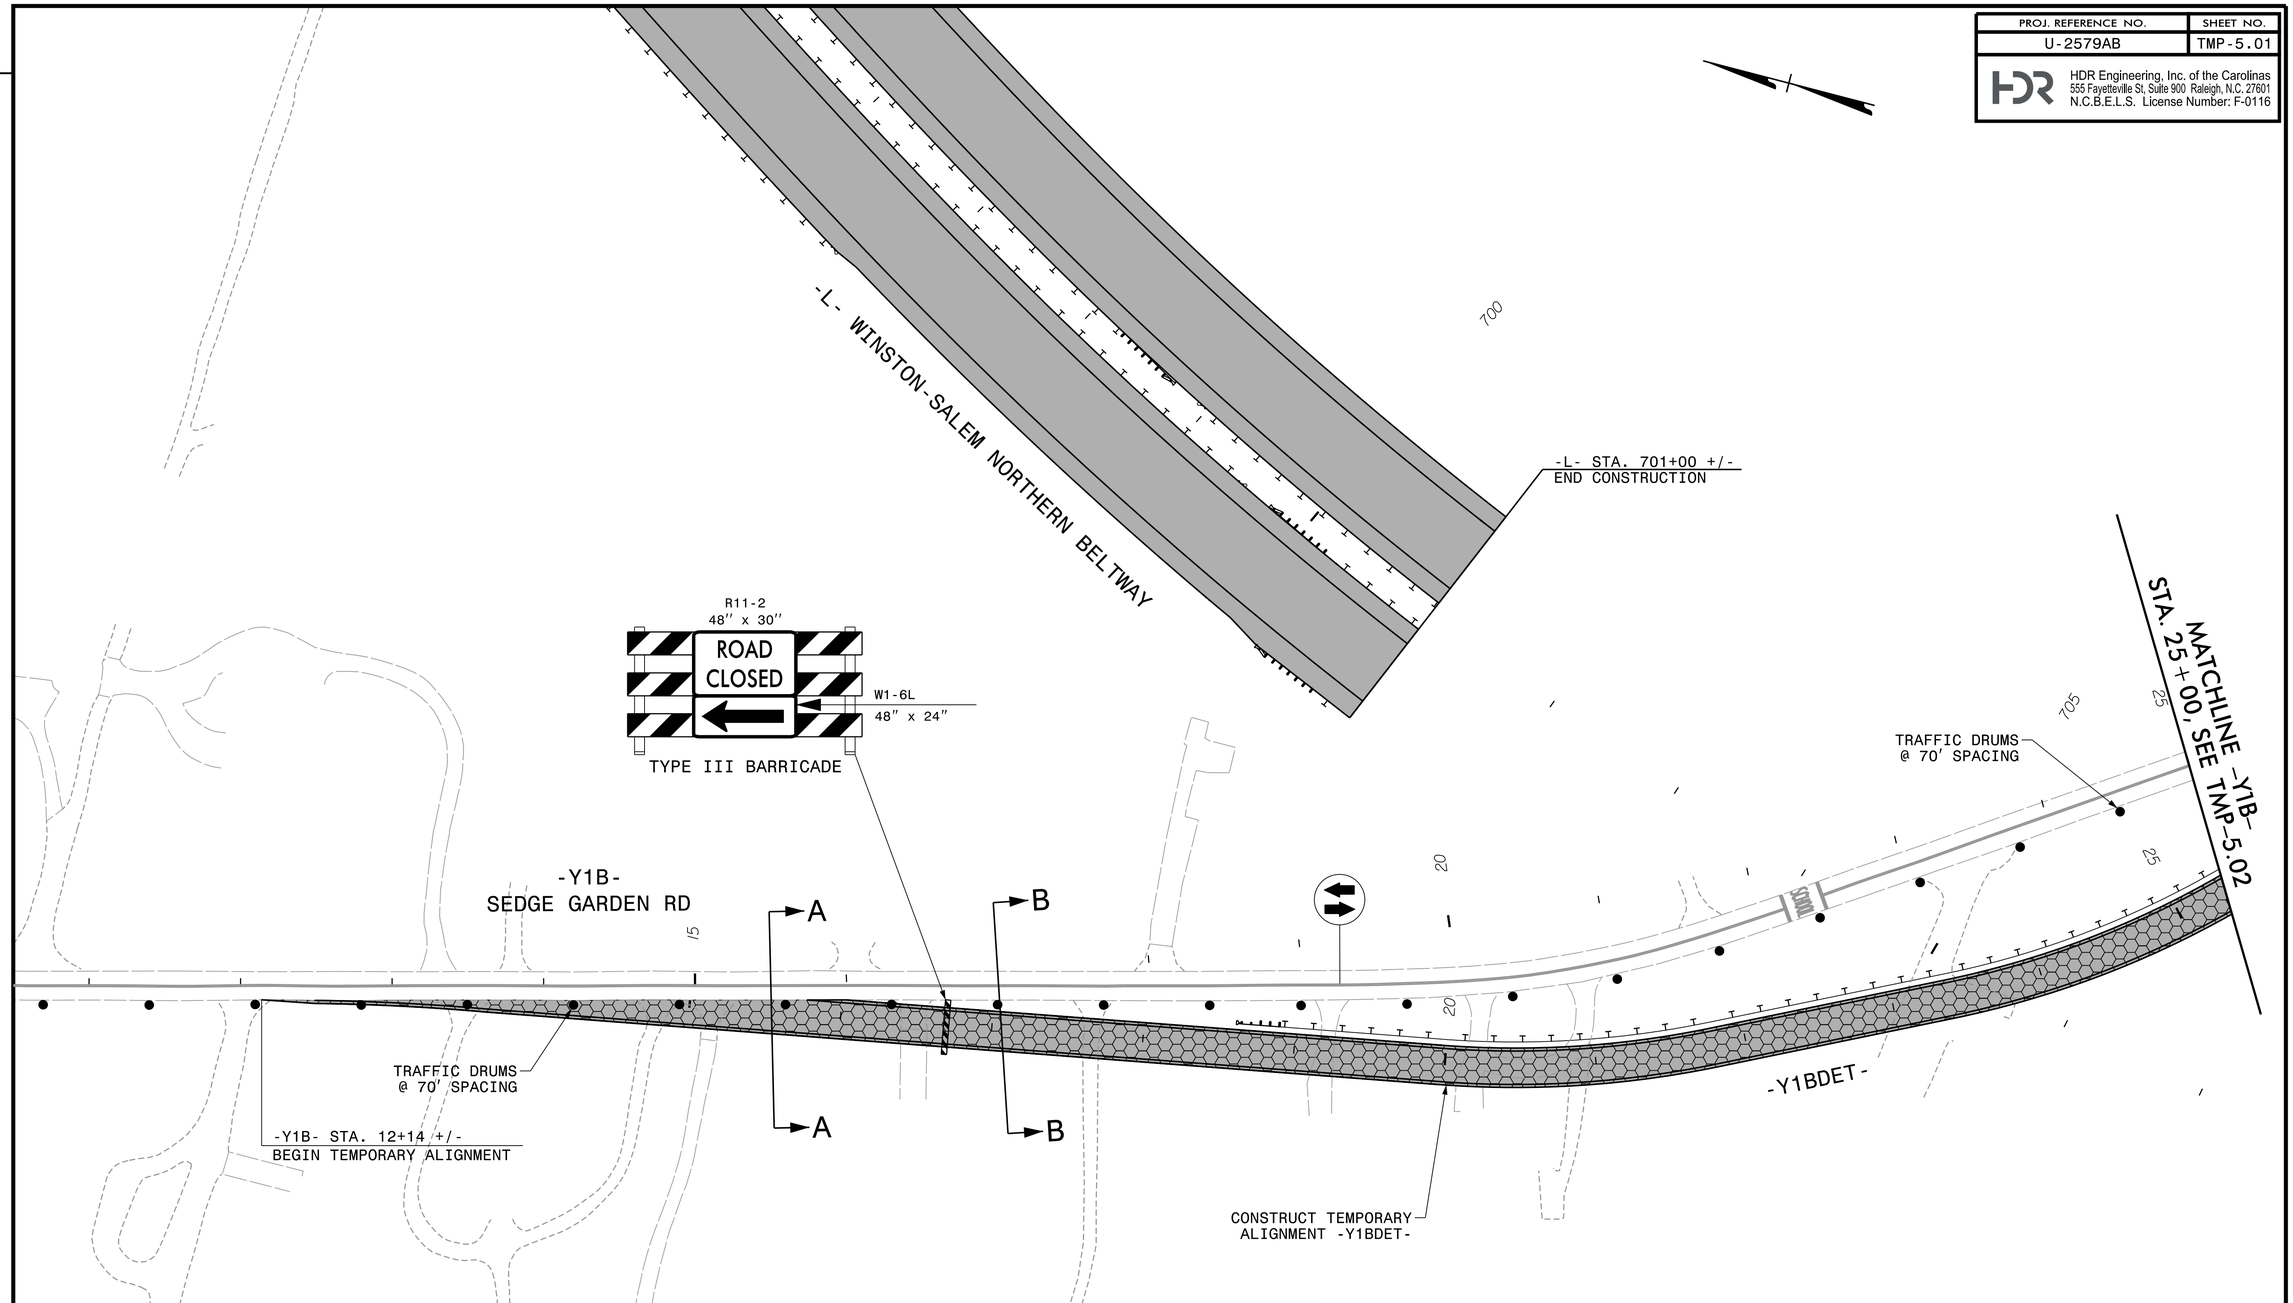


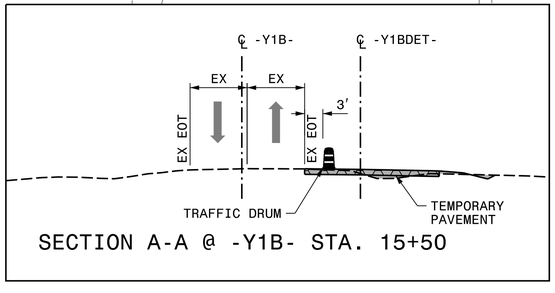


SECTION A-A @ -Y1B- STA. 15+50

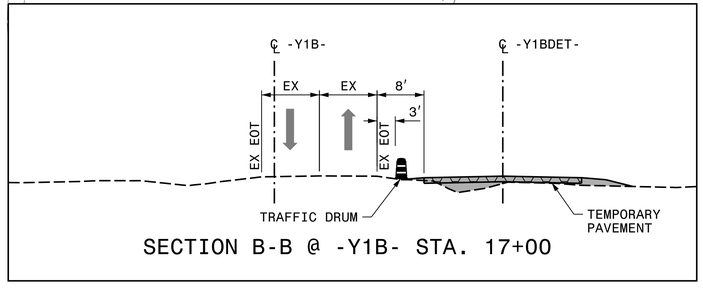


SECTION B-B @ -Y1B- STA. 17+00

APPROVED: Michelle Ward

DATE: 10/13/2021

SEAL

NORTH CAROLINA PROFESSIONAL SEAL 033789 ENGINEER MICHELLE WARD

DOCUMENT NOT CONSIDERED FINAL UNLESS ALL SIGNATURES COMPLETED

DIVISION OF HIGHWAYS · STATE OF NORTH CAROLINA · DEPARTMENT OF TRANSPORTATION · WORK ZONE TRAFFIC CONTROL

AREA 2
PHASE 1

REVISIONS

PLOT DRIVER: NCDOT_pdf_color_eng_50.plt PENTABLE: NCDOT_tcp.tbl
USER: CHARNDEN DATE: 7/13/2021 TIME: 4:42:28 PM
FILE: pw:\\pwhdruseas01:HDR_US_East_01\Documents\NCDOT\NCDOT-U2579AB\6.0_CAD_BIM\6.2_Work_In_Progress\U-2579AB\Traffic\TrafficControl\TCP\U2579AB_TC_TMP-05.01 Area 2 Phase 1 Sheet 1