DocuSign Envelope ID: B123AFE1-EADA-4D16-901F-A918DD12B942

PROJ. REFERENCE NO.	SHEET NO.
U-2579AB	TMP-7.25

HDR Engineering, Inc. of the Carolinas
555 Fayetteville St, Suite 900 Raleigh, N.C. 27601
N.C.B.E.L.S. License Number: F-0116

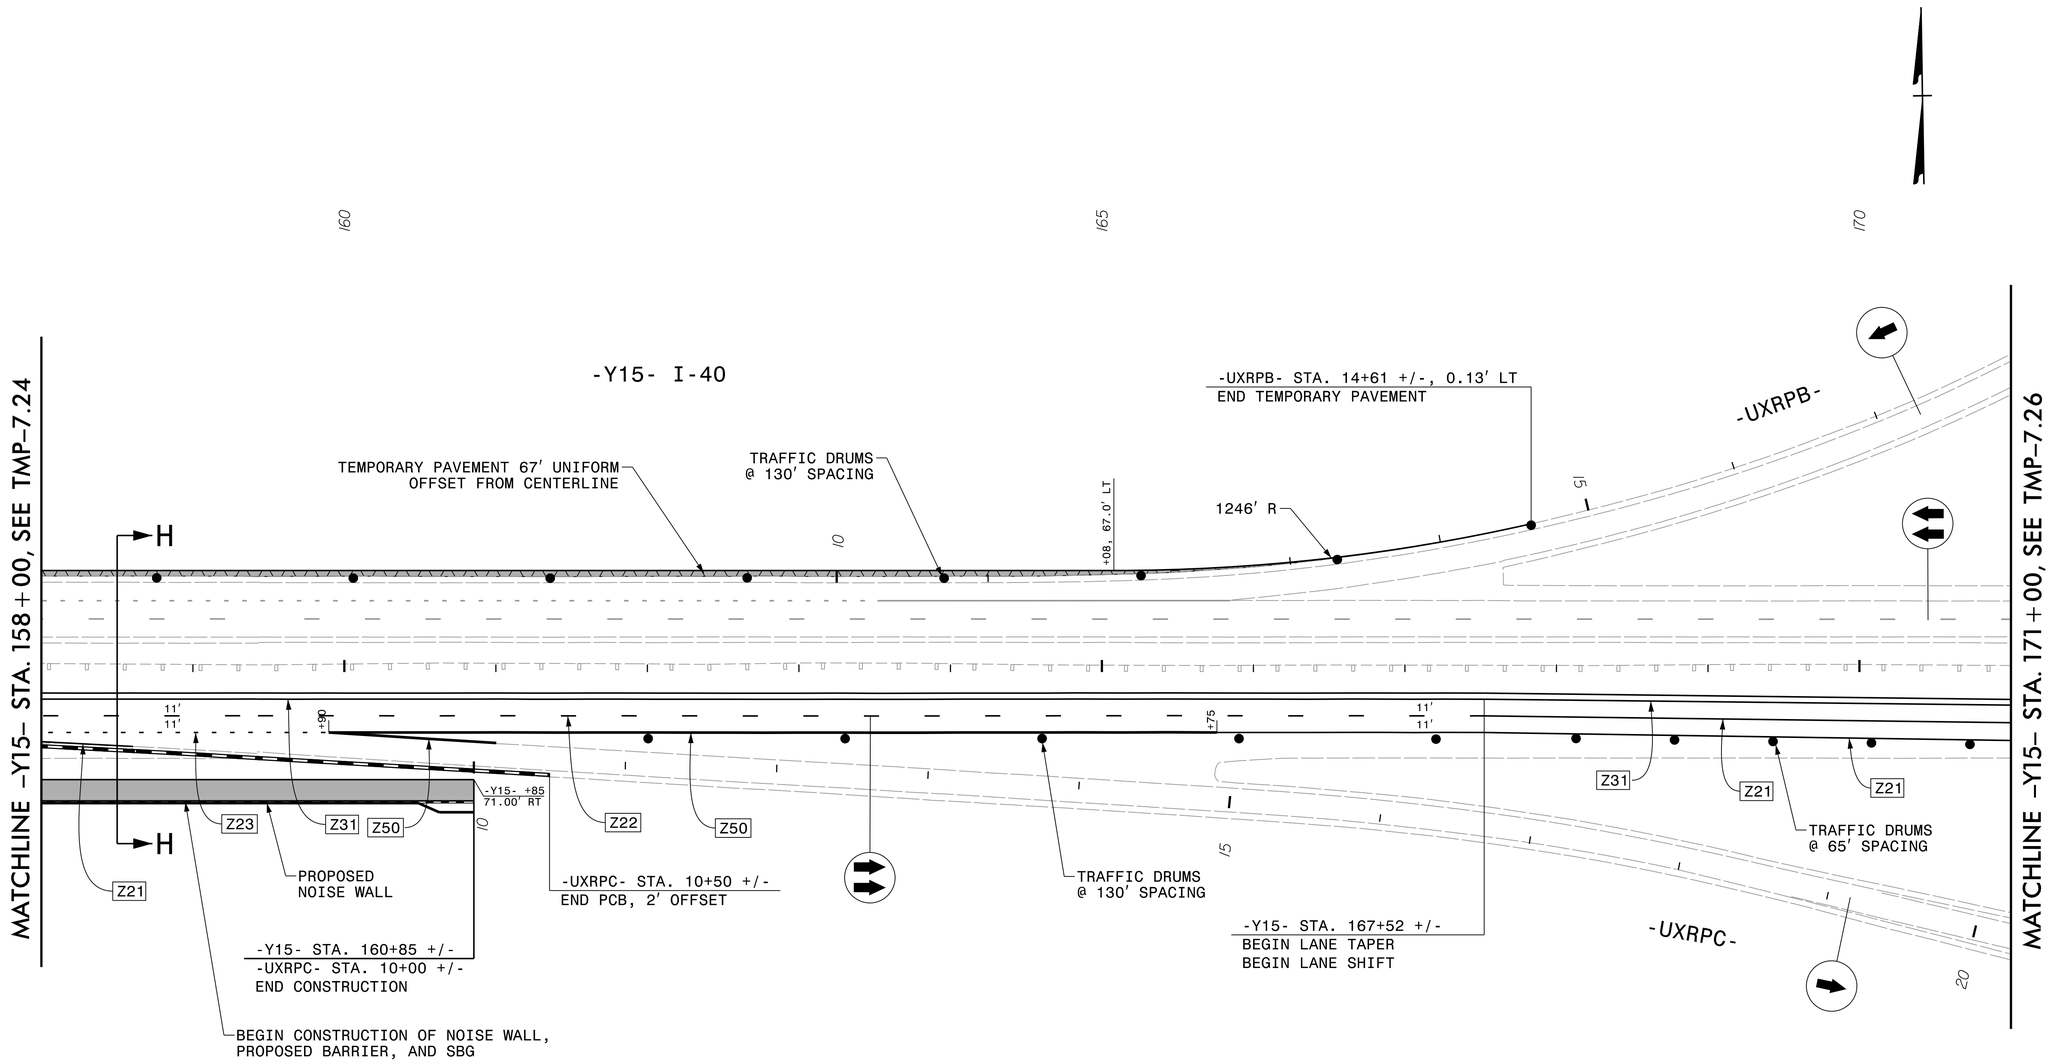

NOTES:

1. SEE TMP-7.89 FOR CUT SECTION H-H

APPROVED: Michelle Ward

DATE: 10/13/2021

SEAL

NORTH CAROLINA PROFESSIONAL SEAL 033789 ENGINEER MICHELLE WARD

DOCUMENT NOT CONSIDERED FINAL UNLESS ALL SIGNATURES COMPLETED

DIVISION OF HIGHWAYS · STATE OF NORTH CAROLINA · DEPARTMENT OF TRANSPORTATION · WORK ZONE TRAFFIC CONTROL

AREA 4
PHASE 1 STEP 2

REVISIONS

PLOT DRIVER: NCDOT_pdf_color_eng_50.plt PENTABLE: NCDOT_tcp.tbl
USER: CHARNDEN DATE: 7/13/2021 TIME: 5:05:21 PM
FILE: pw:\\pwhdrusea01:HDR_US_East_01\Documents\NCDOT\NCDOT-U2579AB\6.0_CAD_BIM\6.2_Work_In_Progress\U-2579AB\Traffic\TrafficControl\TCP\U2579AB_TC_TMP-07.25 Area 4 Phase 1 Step 2 Sheet 12