DocuSign Envelope ID: B123AFE1-EADA-4D16-901F-A918DD12B942

PROJ. REFERENCE NO.	SHEET NO.
U-2579AB	TMP-7.77

HDR Engineering, Inc. of the Carolinas
555 Fayetteville St, Suite 900 Raleigh, N.C. 27601
N.C.B.E.L.S. License Number: F-0116

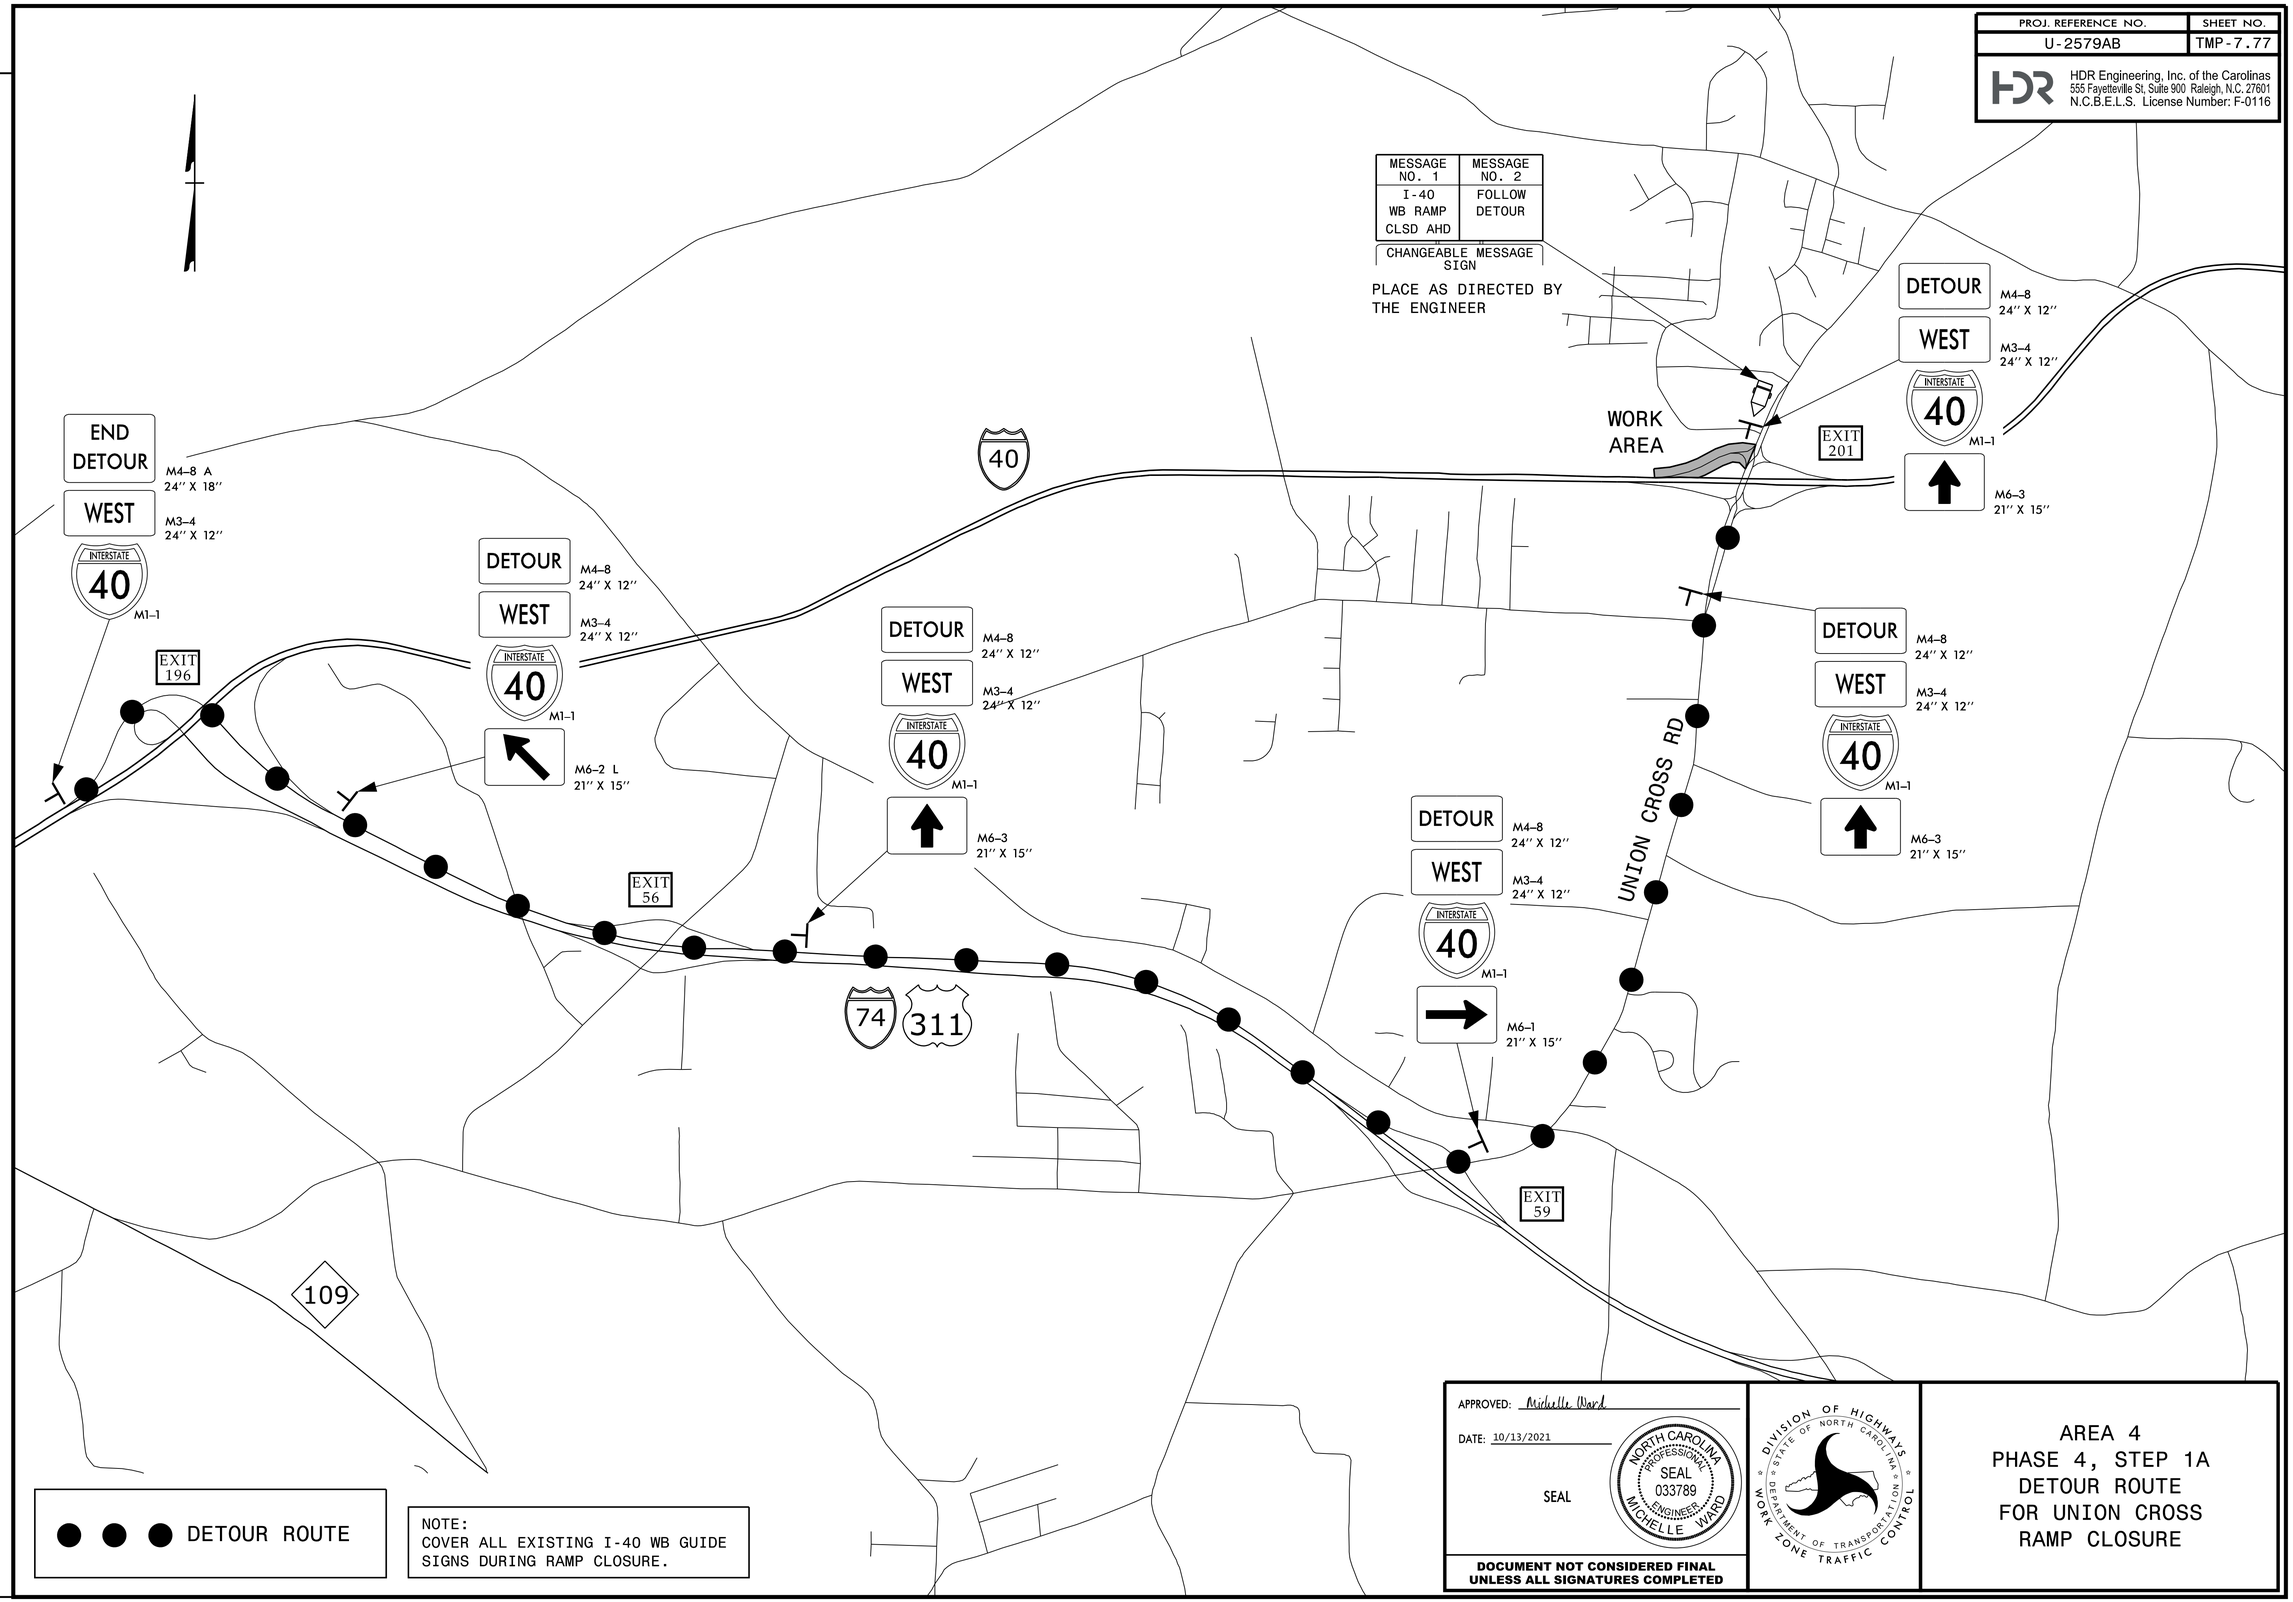

NOTE:
COVER ALL EXISTING I-40 WB GUIDE SIGNS DURING RAMP CLOSURE.

APPROVED: Michelle Ward

DATE: 10/13/2021

SEAL

NORTH CAROLINA PROFESSIONAL SEAL 033789 ENGINEER MICHELLE WARD

DOCUMENT NOT CONSIDERED FINAL UNLESS ALL SIGNATURES COMPLETED

DIVISION OF HIGHWAYS STATE OF NORTH CAROLINA DEPARTMENT OF TRANSPORTATION WORK ZONE TRAFFIC CONTROL

AREA 4
PHASE 4, STEP 1A
DETOUR ROUTE
FOR UNION CROSS
RAMP CLOSURE

REVISIONS

PLOT DRIVER: NCDOT_pdf_color_eng_50.plt PENTABLE: NCDOT_tcp.tbl
USER: CHARNDEN DATE: 7/13/2021 TIME: 5:16:48 PM
FILE: pw:\\pwhdr-usegs01:HDR_US_East_01\Documents\NCDOT\NCDOT-U2579AB\6.0_CAD_BIM\6.2_Work_In_Progress\U-2579AB\Traffic\TrafficControl\TCP\U2579AB_TC_TMP-07.77 Area 4 Phase 4 Detour