PROJECT REFERENCE NO.	SHEET NO.
U-2579AB	EC-6/CONST. 6
R/W SHEET NO.	
ROADWAY DESIGN ENGINEER	HYDRAULICS ENGINEER

HDR Engineering, Inc. of the Carolinas
555 Fayetteville St, Suite 900 Raleigh, N.C. 27601
N.C.B.E.L.S. License Number: F-0116

SCALE
50 25 0 50 100

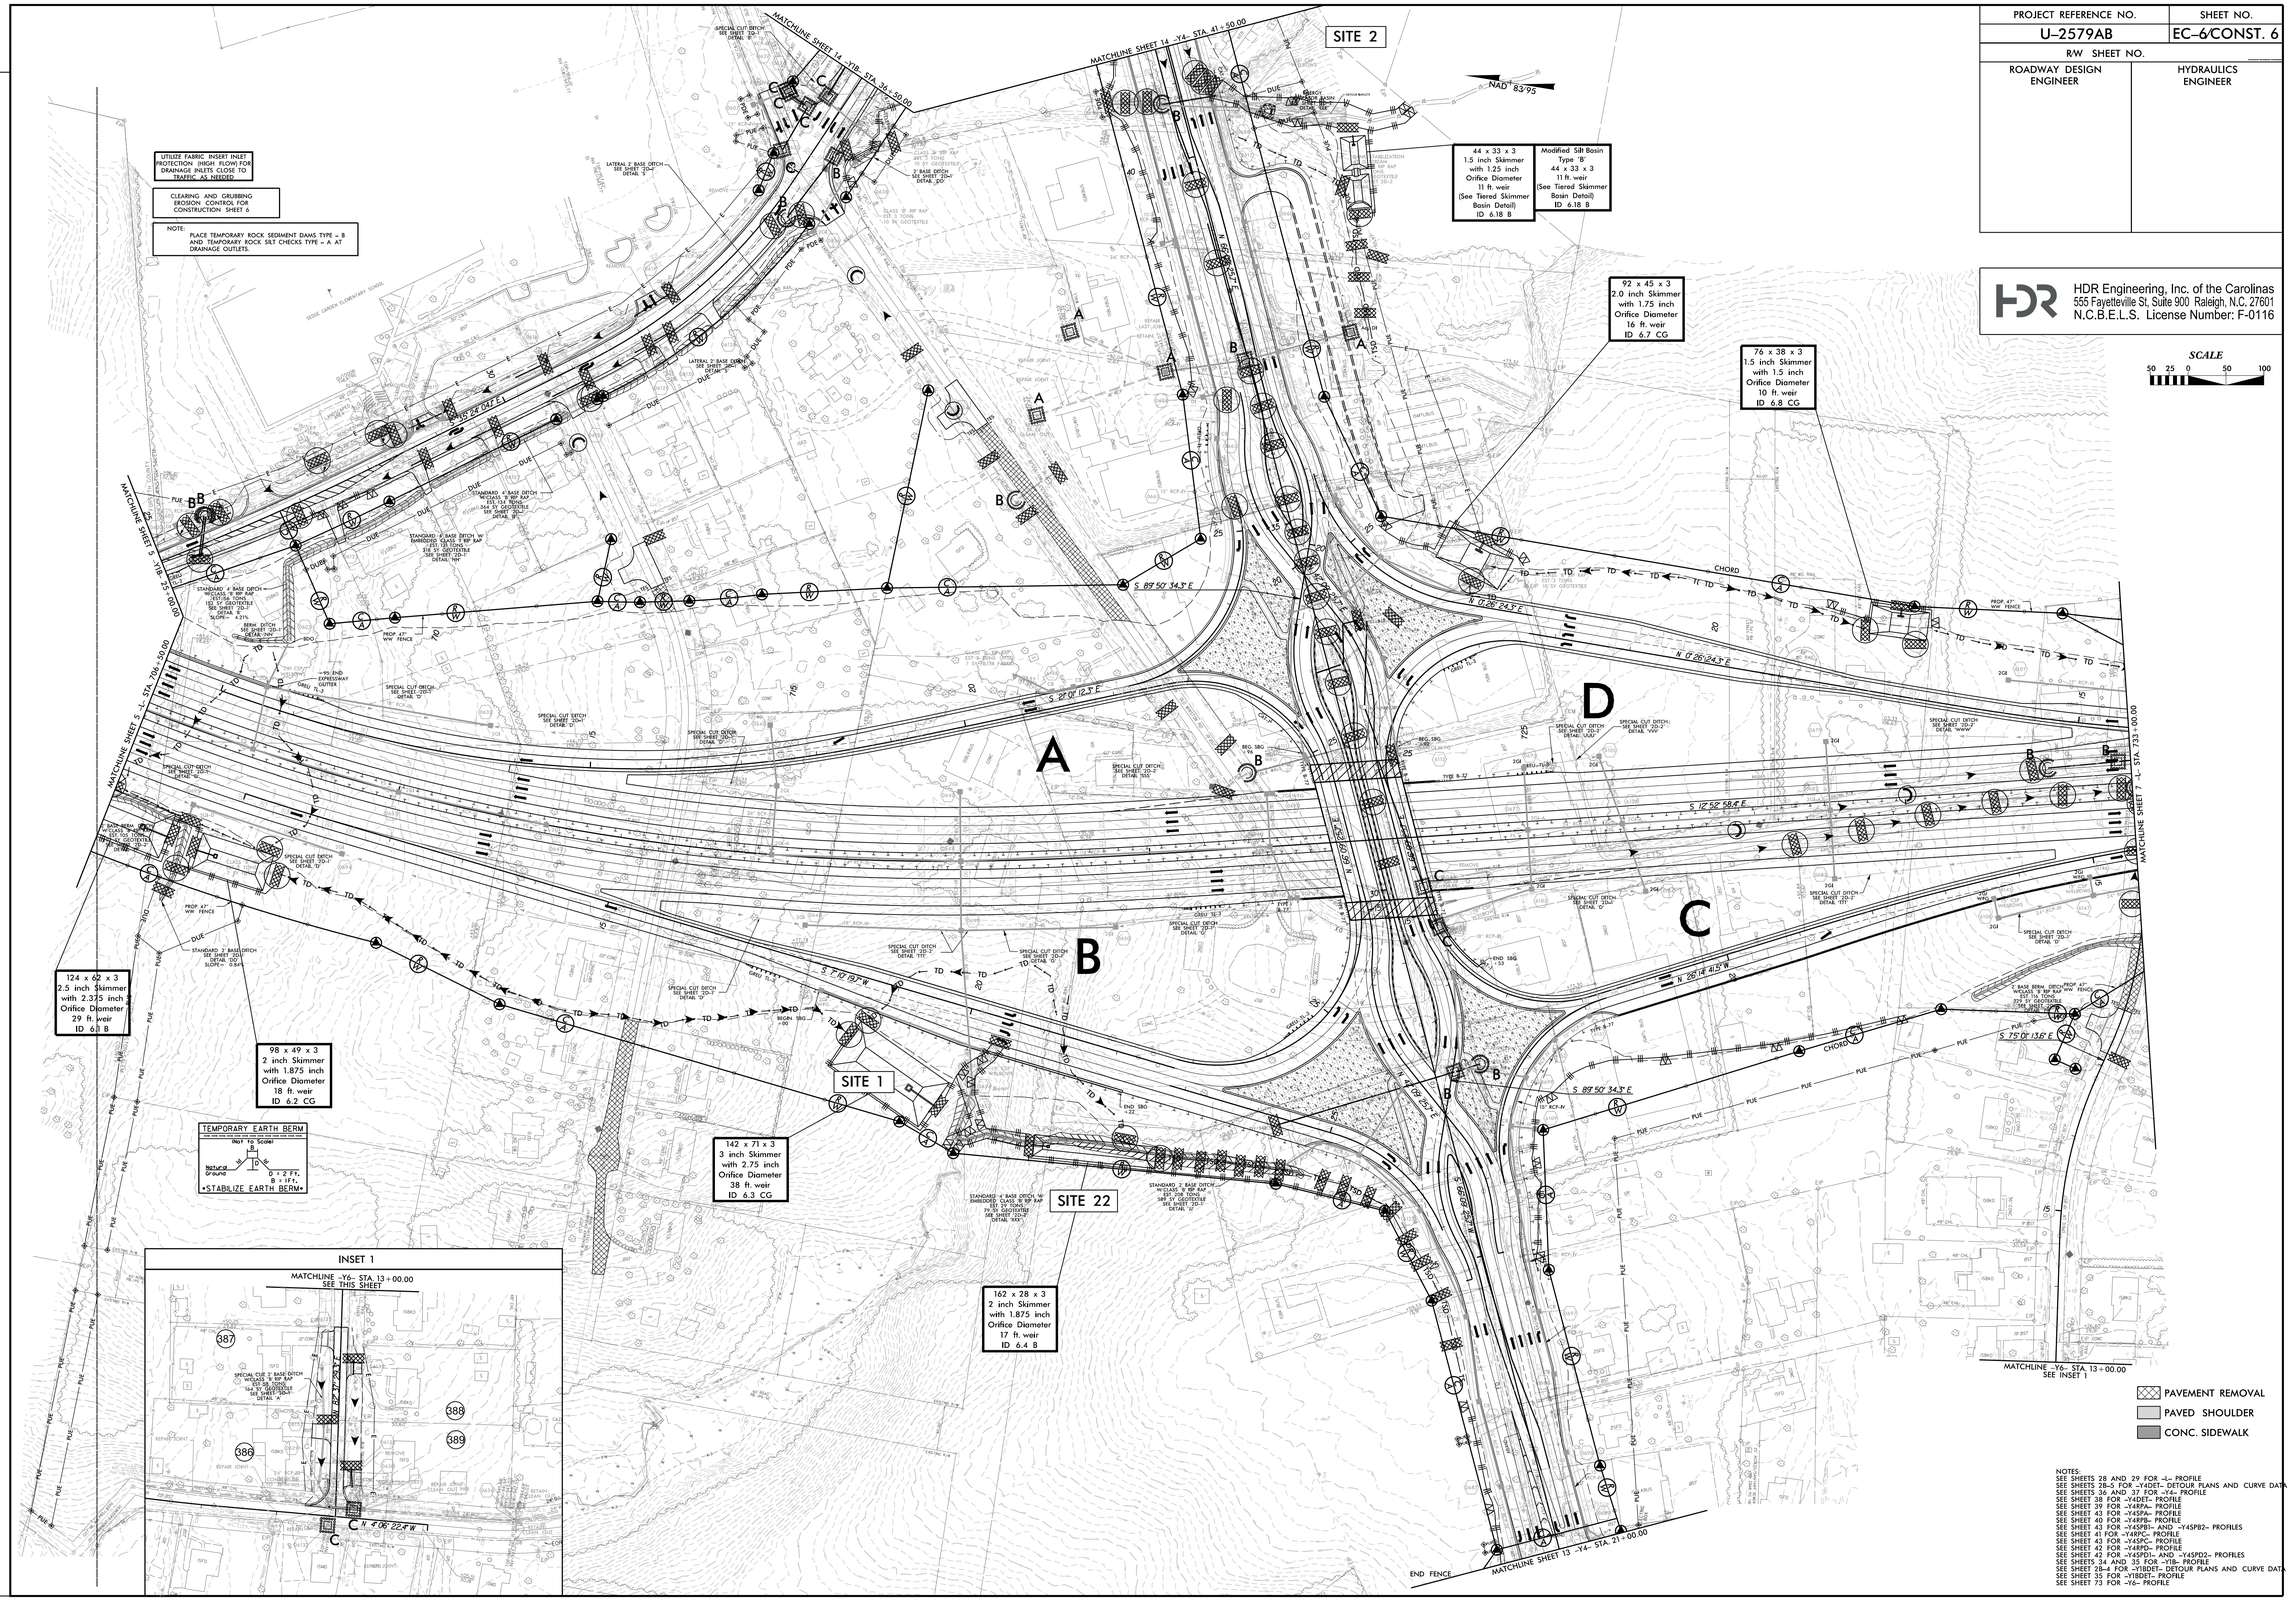

NOTES:
SEE SHEETS 28 AND 29 FOR -L- PROFILE
SEE SHEETS 28-5 FOR -Y4DET- DETOUR PLANS AND CURVE DATA
SEE SHEET 36 AND 37 FOR -Y4- PROFILE
SEE SHEET 38 FOR -Y4DET- PROFILE
SEE SHEET 39 FOR -Y4RPA- PROFILE
SEE SHEET 43 FOR -Y4SPA- PROFILE
SEE SHEET 40 FOR -Y4RPB- PROFILE
SEE SHEET 43 FOR -Y4SPB1- AND -Y4SPB2- PROFILES
SEE SHEET 41 FOR -Y4RPC- PROFILE
SEE SHEET 43 FOR -Y4SPC- PROFILE
SEE SHEET 42 FOR -Y4RPD- PROFILE
SEE SHEET 42 FOR -Y4SPD1- AND -Y4SPD2- PROFILES
SEE SHEETS 34 AND 35 FOR -Y18- PROFILE
SEE SHEET 28-4 FOR -Y18DET- DETOUR PLANS AND CURVE DATA
SEE SHEET 35 FOR -Y18DET- PROFILE
SEE SHEET 73 FOR -Y6- PROFILE

REVISIONS

PLOT DRIVER: NCDOT_pdf_color_eng_100.plt PENTABLE: NCDOT_EC_C&G BW.tbl
USER: MDIEHL DATE: 7/16/2021 TIME: 1:11:43 PM
FILE: NCDOT\NCDOT-U2579AB\6.0_CAD_BIM\6.2_Work_In_Progress\U-2579AB\Erosion Control\U2579ab_EC_PSH.dgn