PROJECT REFERENCE NO.	SHEET NO.
U-2579AB	EC-24/CONST. 24
R/W SHEET NO.	
ROADWAY DESIGN ENGINEER	HYDRAULICS ENGINEER

HDR Engineering, Inc. of the Carolinas
555 Fayetteville St, Suite 900 Raleigh, N.C. 27601
N.C.B.E.L.S. License Number: F-0116

NAD 83/95

CLEARING AND GRUBBING
EROSION CONTROL FOR
CONSTRUCTION SHEET 24

NOTE:
PLACE TEMPORARY ROCK SEDIMENT DAMS TYPE – B AND TEMPORARY ROCK SILT CHECKS TYPE – A AT DRAINAGE OUTLETS.

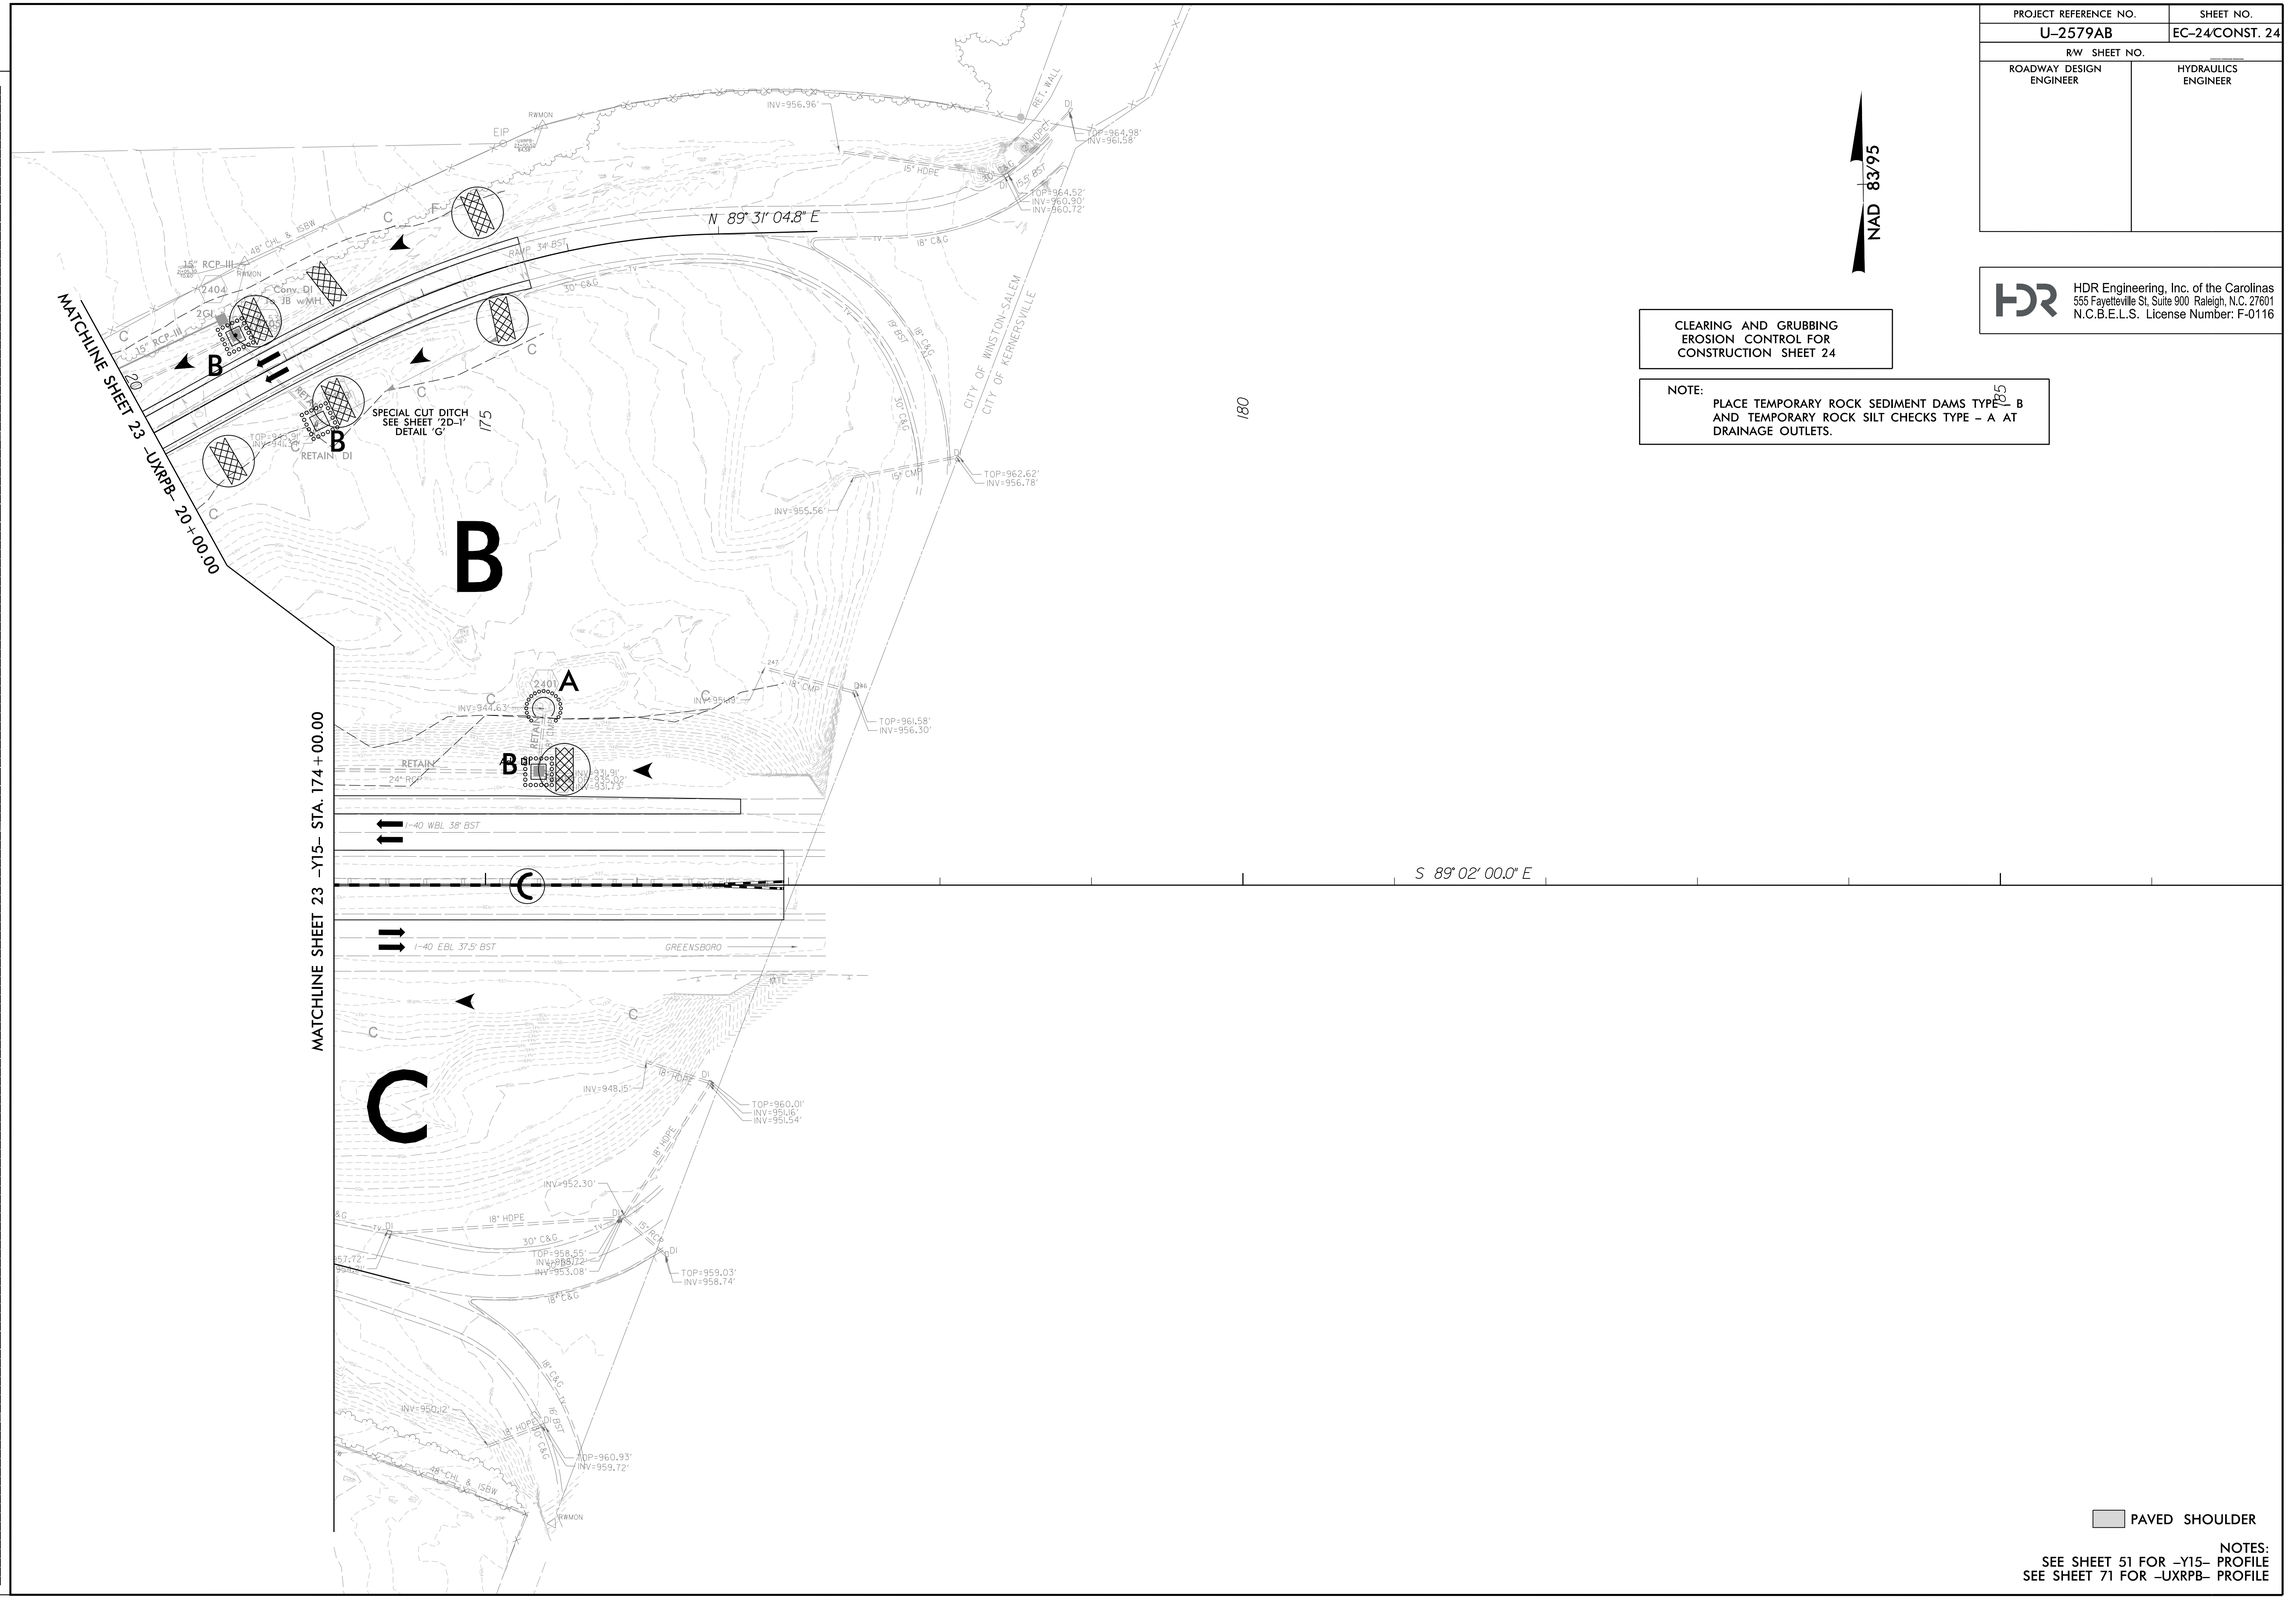

PAVED SHOULDER

NOTES:
SEE SHEET 51 FOR –Y15– PROFILE
SEE SHEET 71 FOR –UXRPB– PROFILE

REVISIONS

PLOT DRIVER: NCDOT_pdf_color_eng_100.plt PENTABLE: NCDOT_EC_C&G BW.tbl
USER: MDIEHL DATE: 7/16/2021 TIME: 1:15:21 PM
FILE: NCDOT\NCDOT-U2579AB\6.0_CAD_BIM\6.2_Work_In_Progress\U-2579AB\Erosion Control\U2579ab_EC_PSH.dgn