PROJECT REFERENCE NO.	SHEET NO.
U-2579AB	EC-47/CONST. 20
R/W SHEET NO.	
ROADWAY DESIGN ENGINEER	HYDRAULICS ENGINEER

HDR Engineering, Inc. of the Carolinas
555 Fayetteville St, Suite 900 Raleigh, N.C. 27601
N.C.B.E.L.S. License Number: F-0116

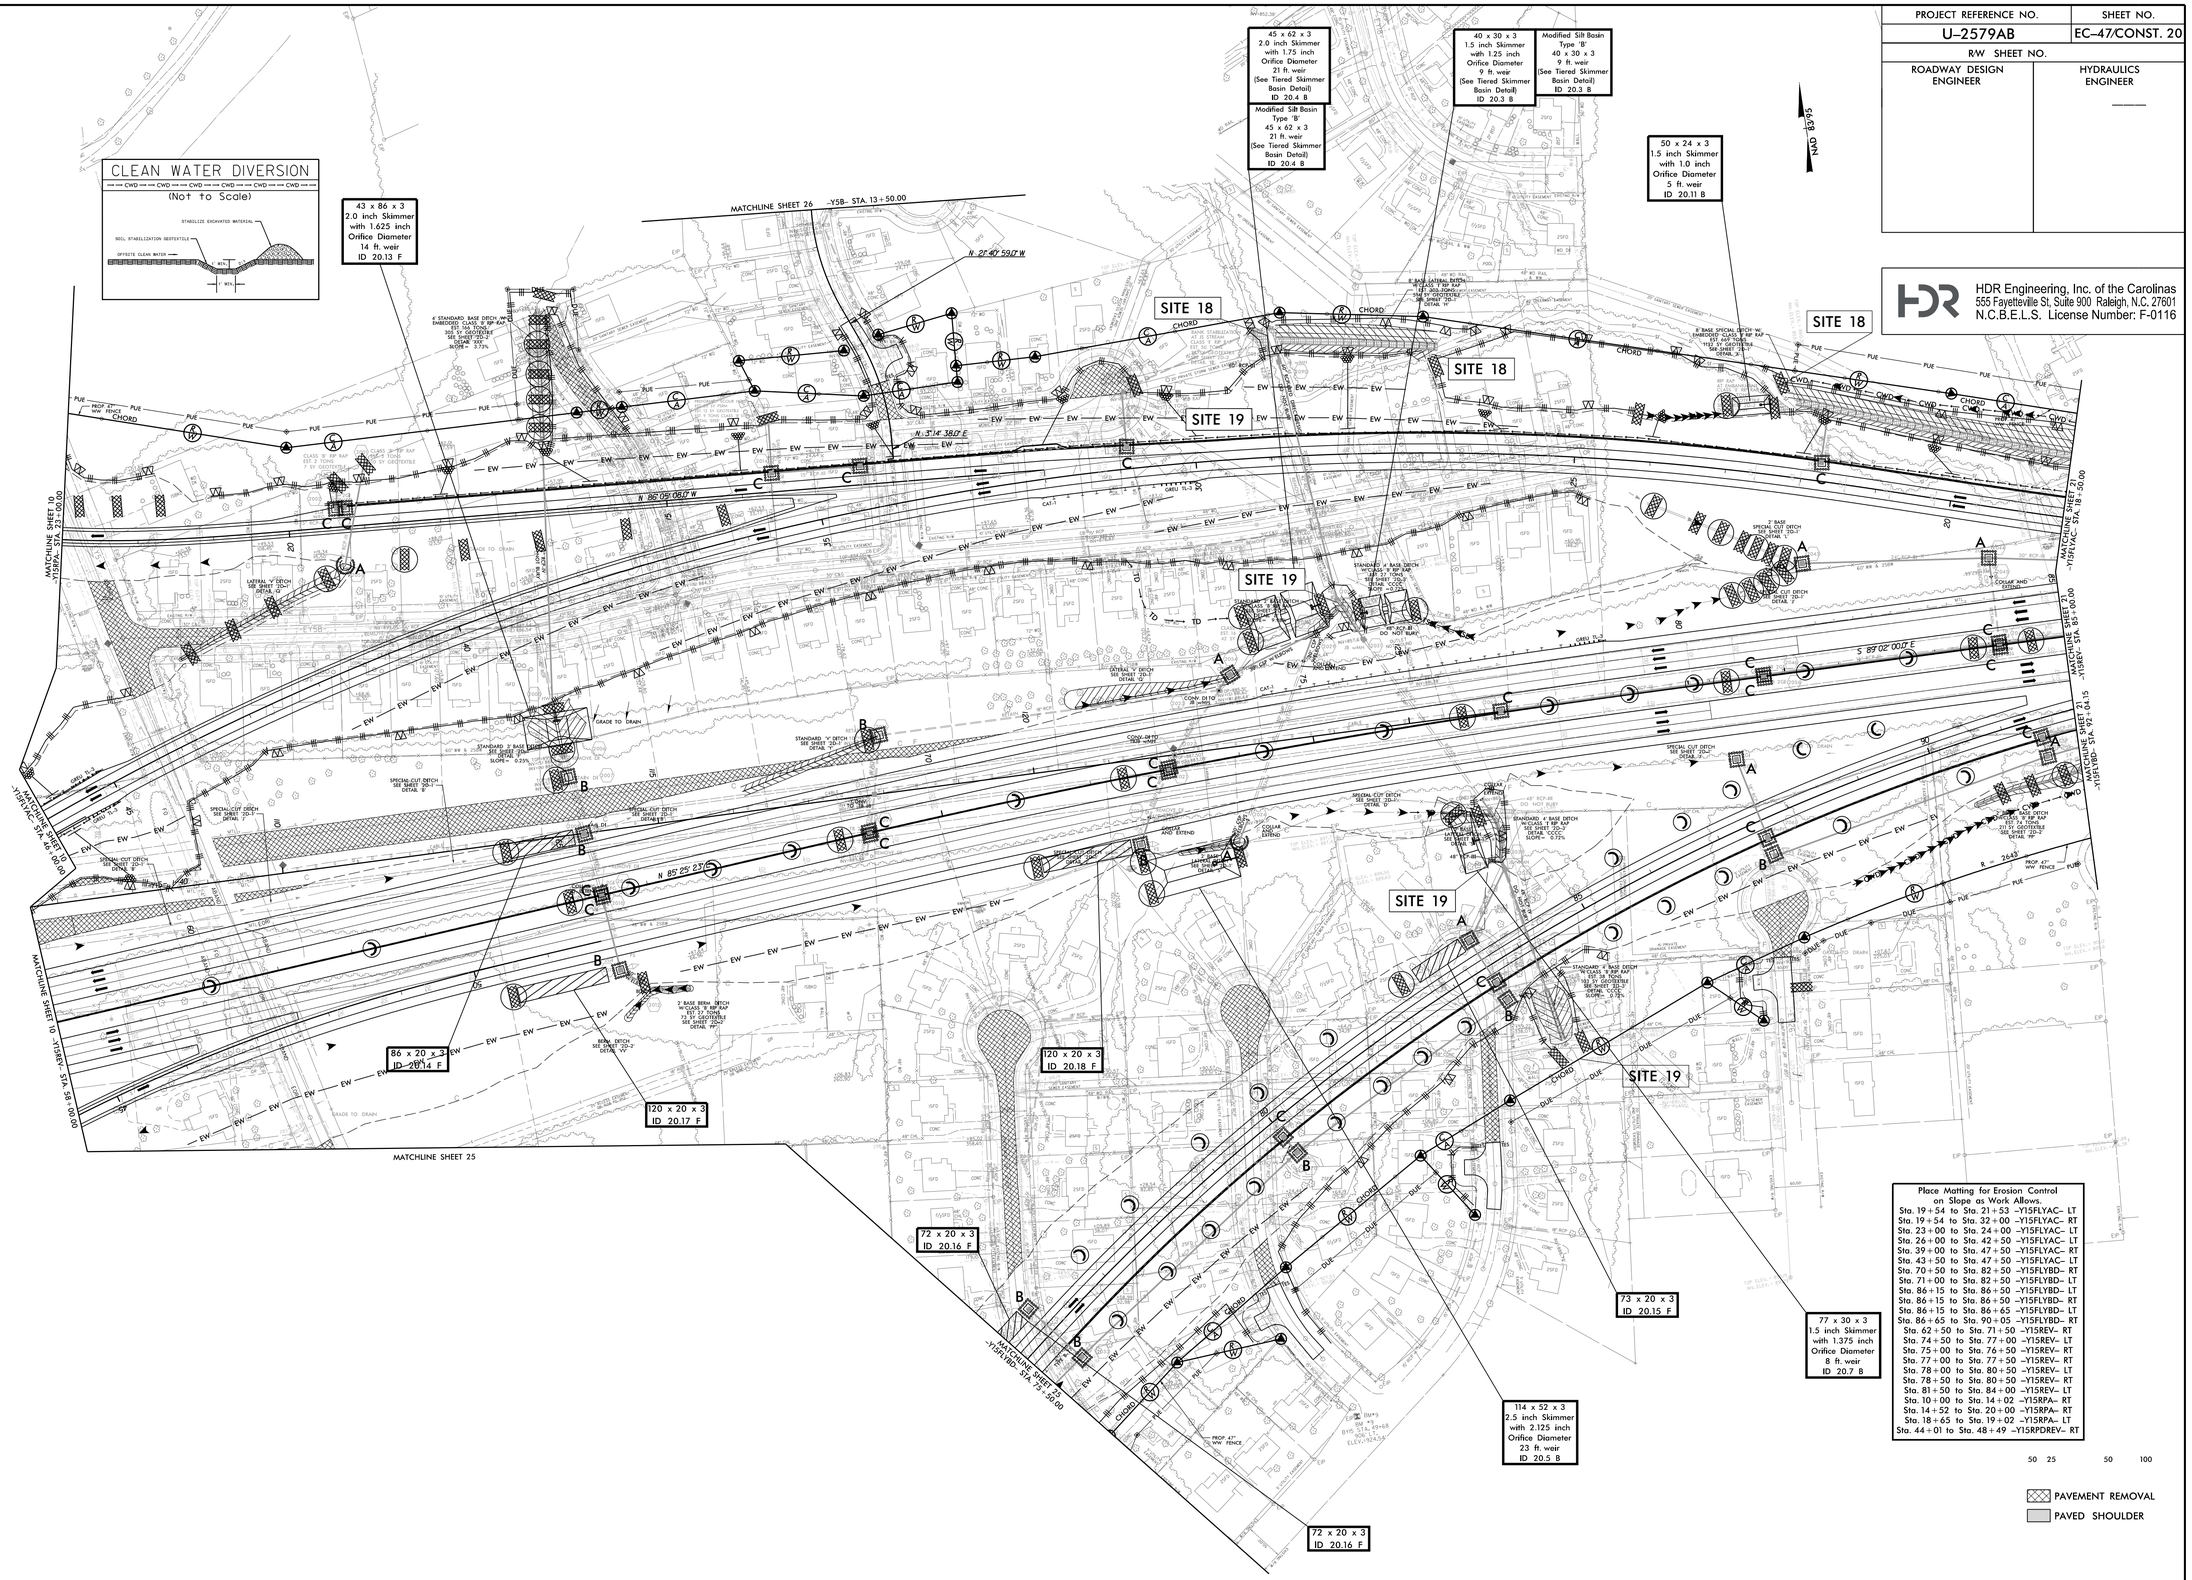

NOTES:
SEE SHEETS 49 AND 50 FOR -Y15FLYAC- PROFILE
SEE SHEETS 52 AND 53 FOR -Y15FLYAC- PROFILE
SEE SHEETS 57 AND 58 FOR -Y15FLYBD- PROFILE
SEE SHEET 62 FOR -Y15RPA- PROFILE
SEE SHEET 28-B FOR MEDIAN CROSSOVER
DESIGN AND TRAFFIC MAINTAINANCE

REVISIONS

PLOT DRIVER: NCDOT_pdf_color_eng_100.plt PENTABLE: NCDOT_EC_FINAL BW.tbl
USER: MDIEHL DATE: 7/16/2021 TIME: 1:41:19 PM
FILE: NCDOT\NCDOT-U2579AB\6.0_CAD_BIM\6.2_Work_In_Progress\U-2579AB\Erosion Control\U2579ab_EC_PSH.dgn