DocuSign Envelope ID: 8C93FFA8-32D7-4D3B-A0C0-7749EED F9011

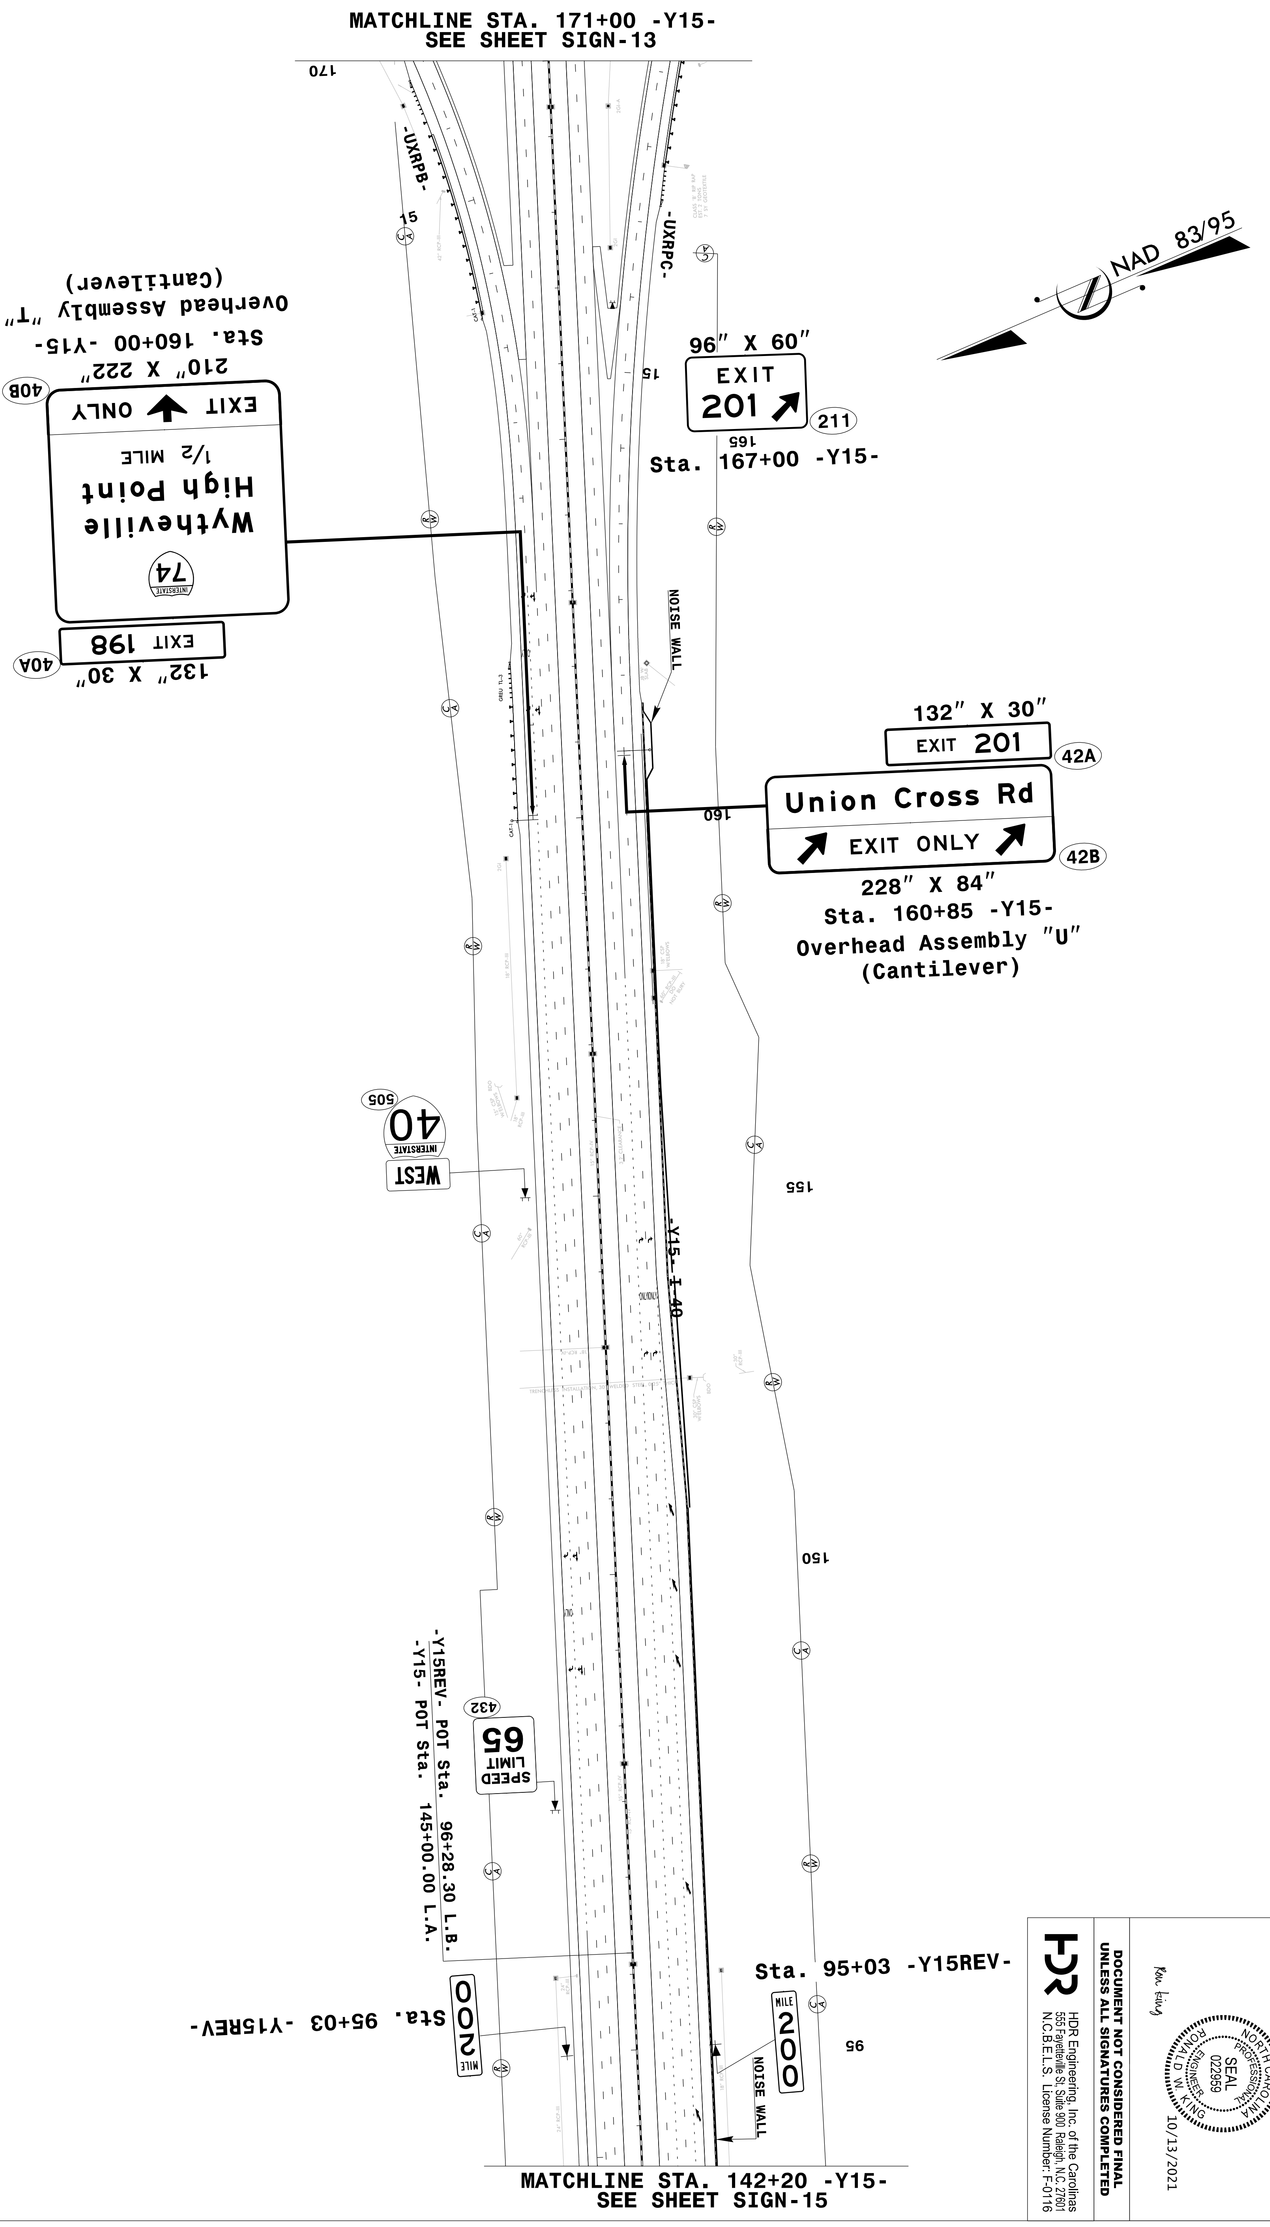

HDR Engineering, Inc. of the Carolinas
555 Fayetteville St. Suite 900 Raleigh, N.C. 27601
N.C.B.E.L.S. License Number: F-0116

DOCUMENT NOT CONSIDERED FINAL UNLESS ALL SIGNATURES COMPLETED

NORTH CAROLINA PROFESSIONAL SEAL 022959 ENGINEER DAVID W. KING

10/13/2021

PROJECT REFERENCE NO.	SHEET NO.
U-2579AB	SIGN-14