DocuSign Envelope ID: 681F20C9-7C9A-4373-8C09-5EBEC9A704FC

5/14/99

REVISIONS

25 0 50
1"=50' H, 1"=5' V

PROJECT REFERENCE NO.	SHEET NO.
U-2579AB	UC-30

DESIGNED BY: DMP
DRAWN BY: DMP
CHECKED BY: DMP
APPROVED BY:
REVISED:

NORTH CAROLINA DEPARTMENT OF TRANSPORTATION
UTILITIES ENGINEERING SEC.
PHONE:(919)707-6690
FAX:(919)250-4151

NORTH CAROLINA PROFESSIONAL SEAL 26457 ENGINEER ANDREW P. LARRICK
7/13/2022

UTILITY CONSTRUCTION PLANS ONLY

UTILITY CONSTRUCTION

DOCUMENT NOT CONSIDERED FINAL UNLESS ALL SIGNATURES COMPLETED

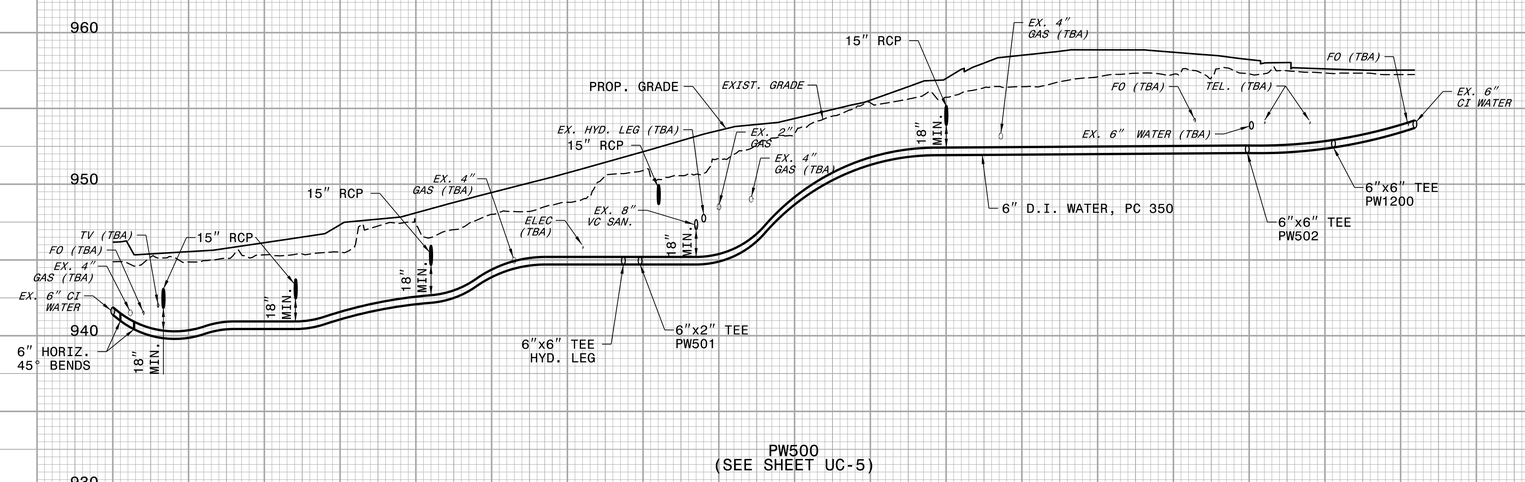

PW500
(SEE SHEET UC-5)

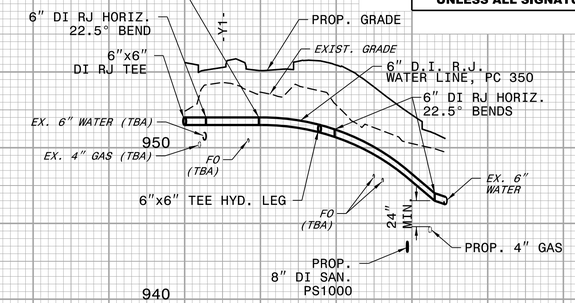

PW900
(SEE SHEET UC-12A)

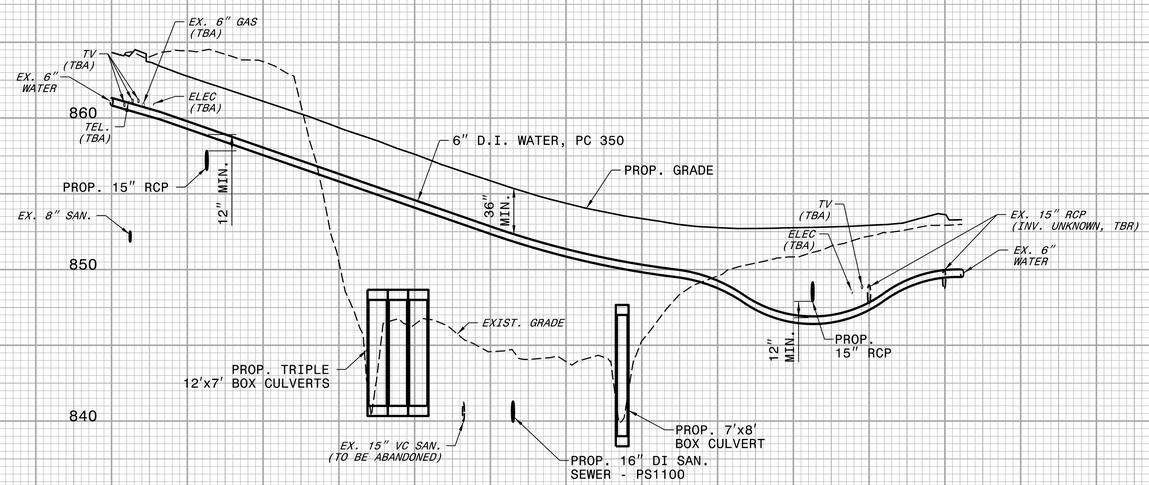

PW700
(SEE SHEET UC-19)

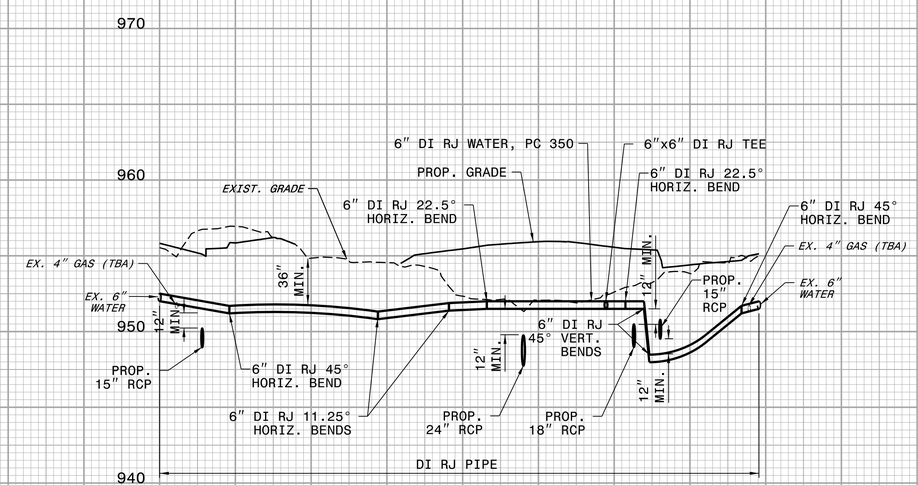

PW800
(SEE SHEETS UC-12 & UC-12A)

UTILITY CONSTRUCTION PLANS PREPARED BY:
DAVIS • MARTIN • POWELL
ENGINEERS & SURVEYORS
6415 OLD PLANK RD. HIGH POINT, NC 27265
PHONE: (336)886-4821 FAX: (336)886-4458
WWW.DMP-INC.COM LICENSE: F-0245