PROJECT REFERENCE NO.	SHEET NO.
U-2579AB	U0-8

UTILITIES BY OTHERS

NOTE:
ALL UTILITY WORK SHOWN ON THIS SHEET IS DONE BY OTHERS.
NO PAYMENT WILL BE MADE TO THE CONTRACTOR FOR UTILITY WORK SHOWN ON THIS SHEET.

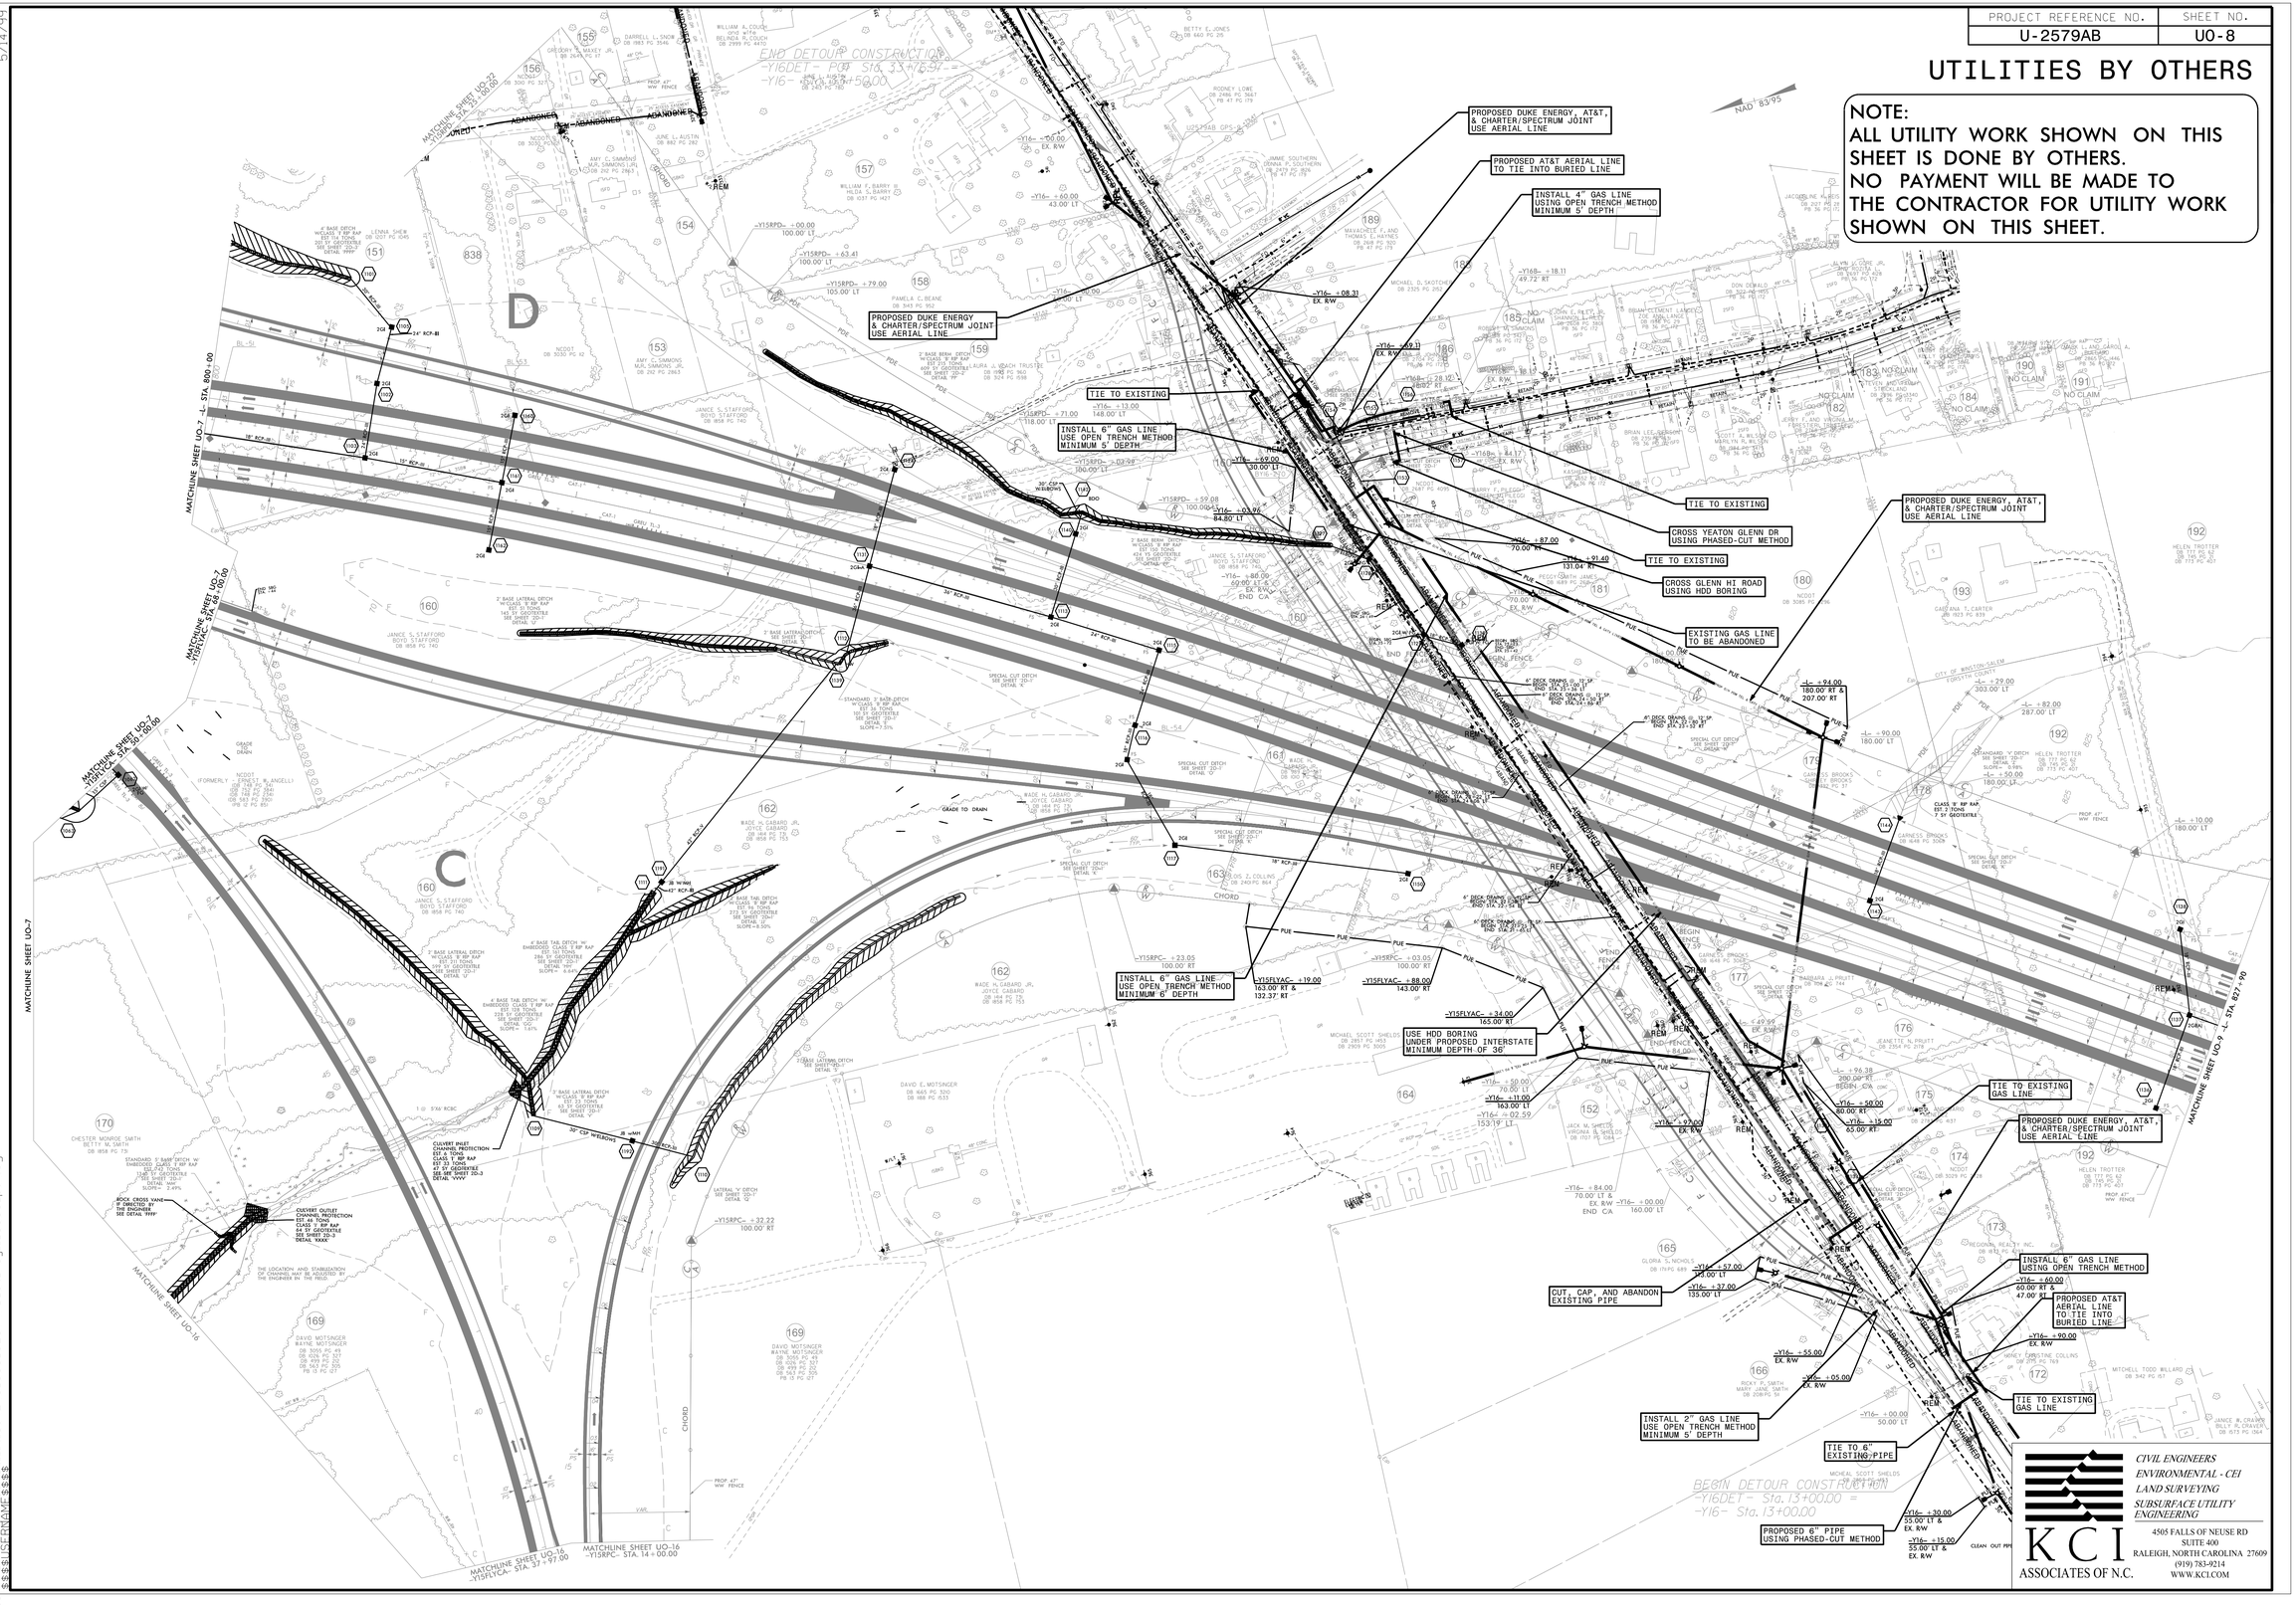

CIVIL ENGINEERS
ENVIRONMENTAL - CEI
LAND SURVEYING
SUBSURFACE UTILITY ENGINEERING
KCI ASSOCIATES OF N.C.
4505 FALLS OF NEUSE RD
SUITE 400
RALEIGH, NORTH CAROLINA 27609
(919) 783-9214
WWW.KCI.COM

5/14/99
19-JUL-2021 15:26
U2579AB_Forsyth_Co\Utilities\290_008_U2579AB_ut_rdy11_U008_psh.dgn
$$$$USERNAME$$$$