PROJECT REFERENCE NO.	SHEET NO.
U-2579AB	U0-16

UTILITIES BY OTHERS

NOTE:
ALL UTILITY WORK SHOWN ON THIS SHEET IS DONE BY OTHERS.
NO PAYMENT WILL BE MADE TO THE CONTRACTOR FOR UTILITY WORK SHOWN ON THIS SHEET.

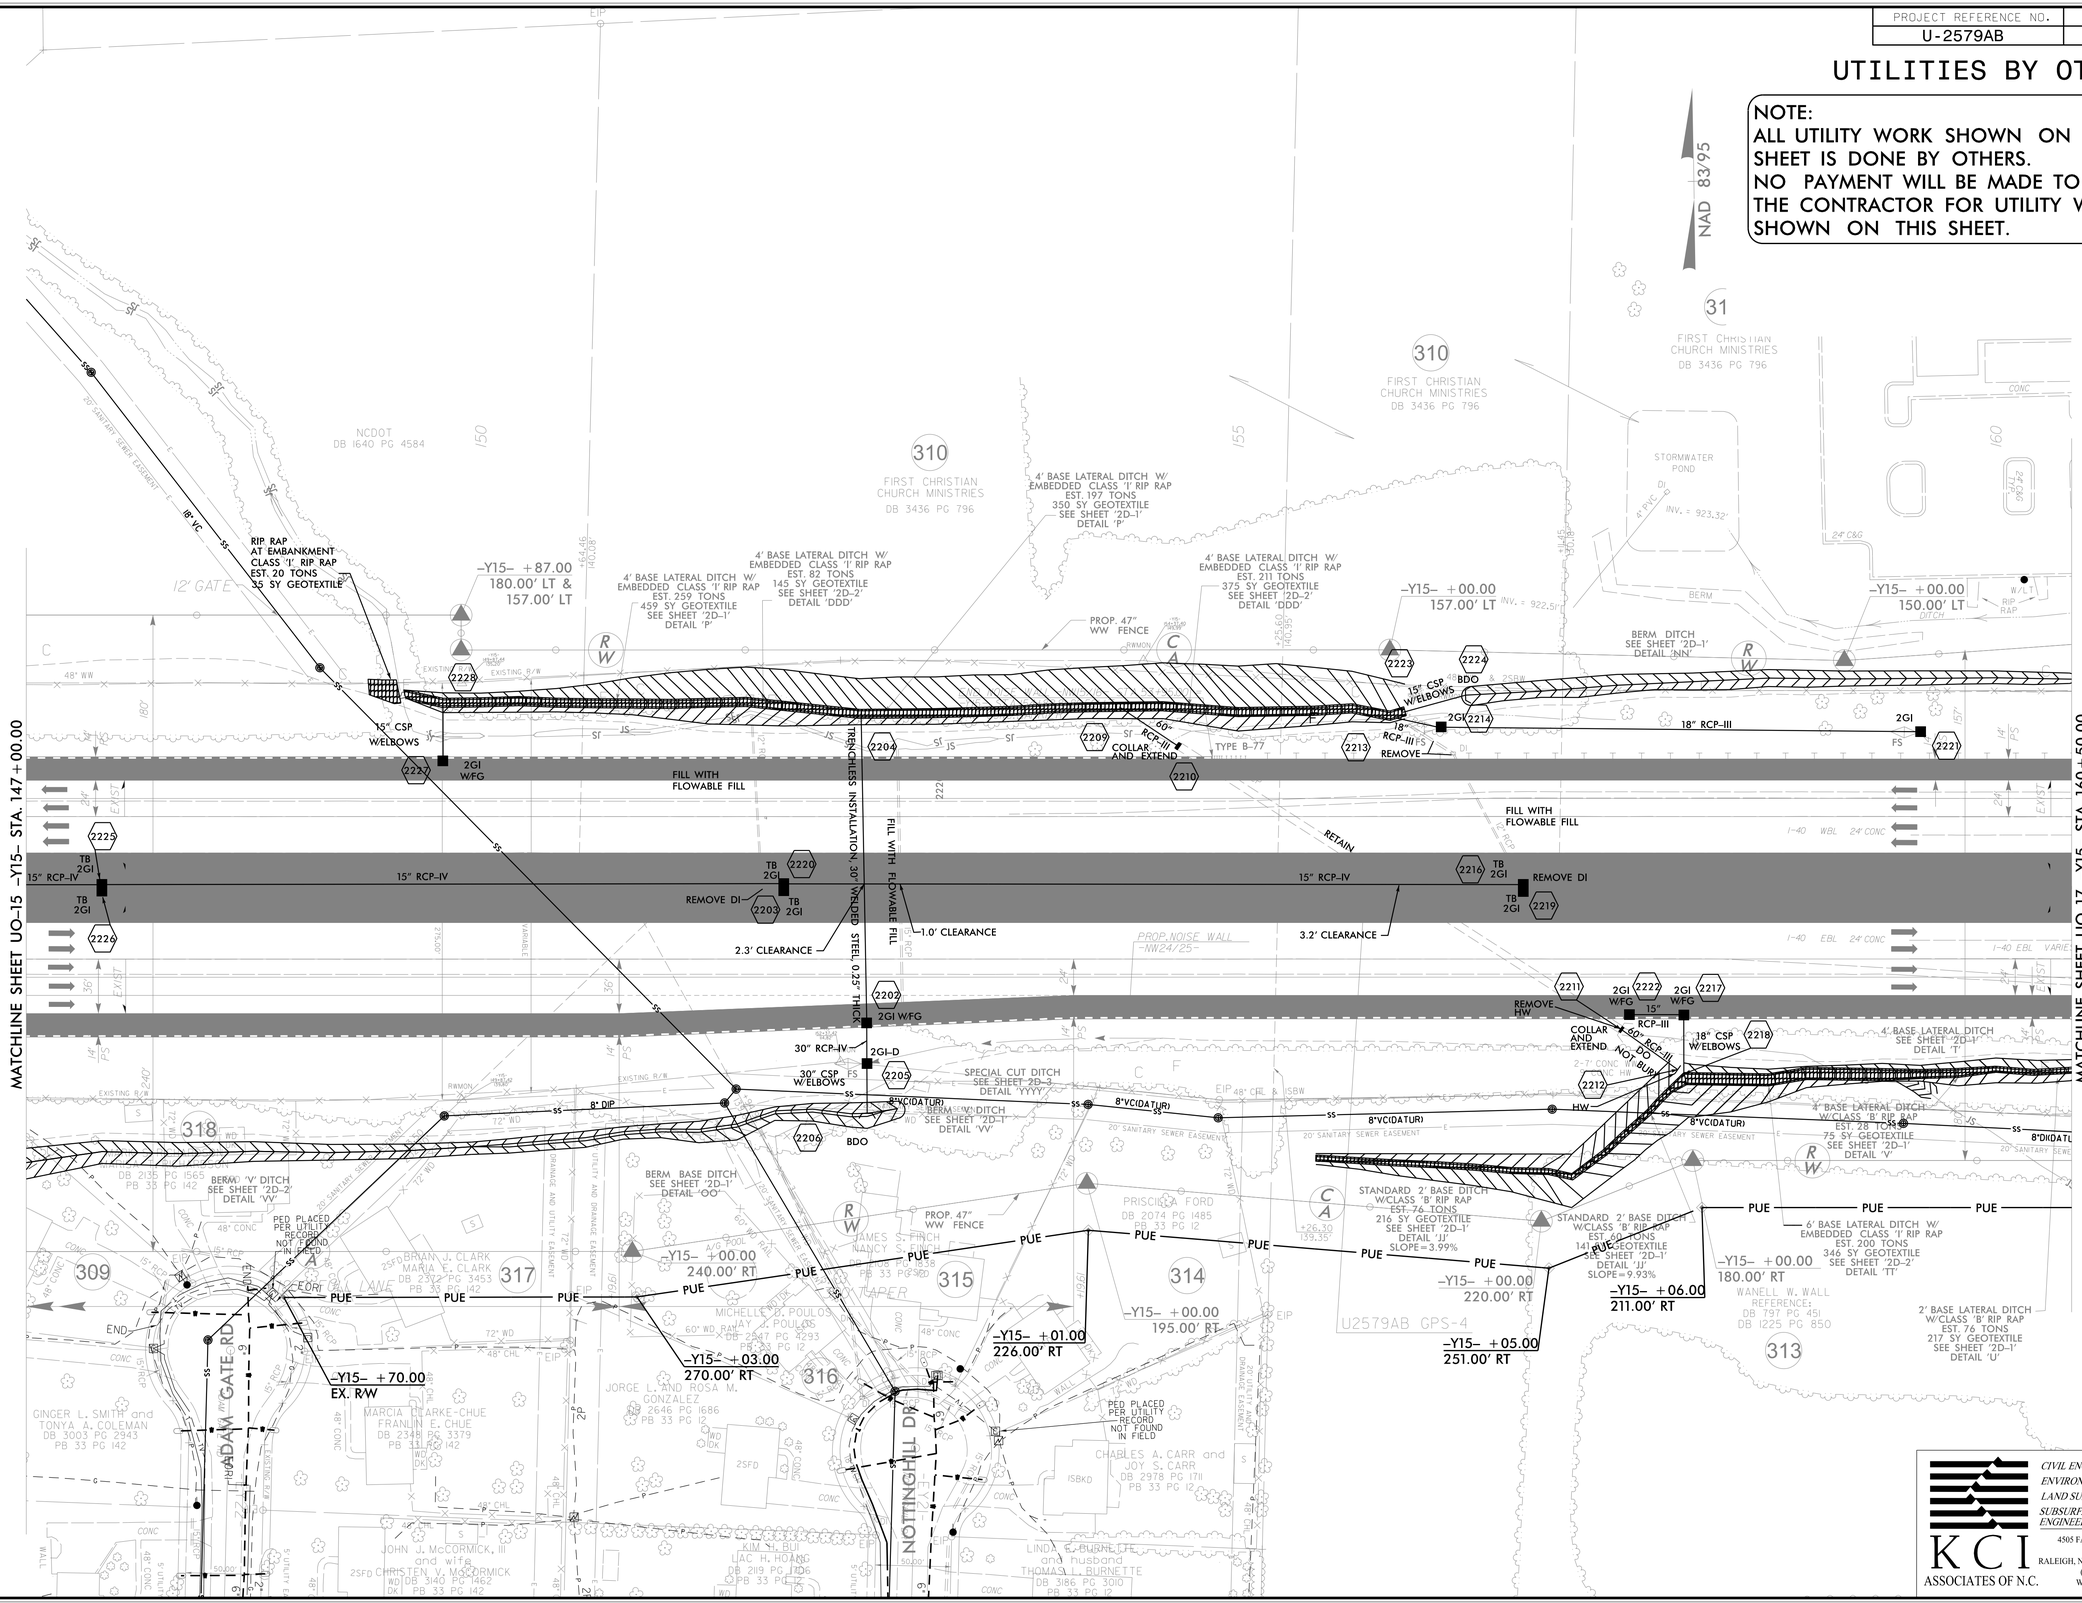

KCI ASSOCIATES OF N.C.
CIVIL ENGINEERS
ENVIRONMENTAL - CEI
LAND SURVEYING
SUBSURFACE UTILITY ENGINEERING
4505 FALLS OF NEUSE RD
SUITE 400
RALEIGH, NORTH CAROLINA 27609
(919) 783-9214
WWW.KCI.COM

5/14/99
U2579AB_UO_UTILITIES_PLAN_SHEET_U0-16.dgn
18-JUL-2016 15:48
U2579AB_ut_rdy22_U016_U2579AB_ut_rdy22_U016_psh.dgn