PROJECT REFERENCE NO.	SHEET NO.
U-2579AB	U0-18

UTILITIES BY OTHERS

NOTE:
ALL UTILITY WORK SHOWN ON THIS SHEET IS DONE BY OTHERS.
NO PAYMENT WILL BE MADE TO THE CONTRACTOR FOR UTILITY WORK SHOWN ON THIS SHEET.

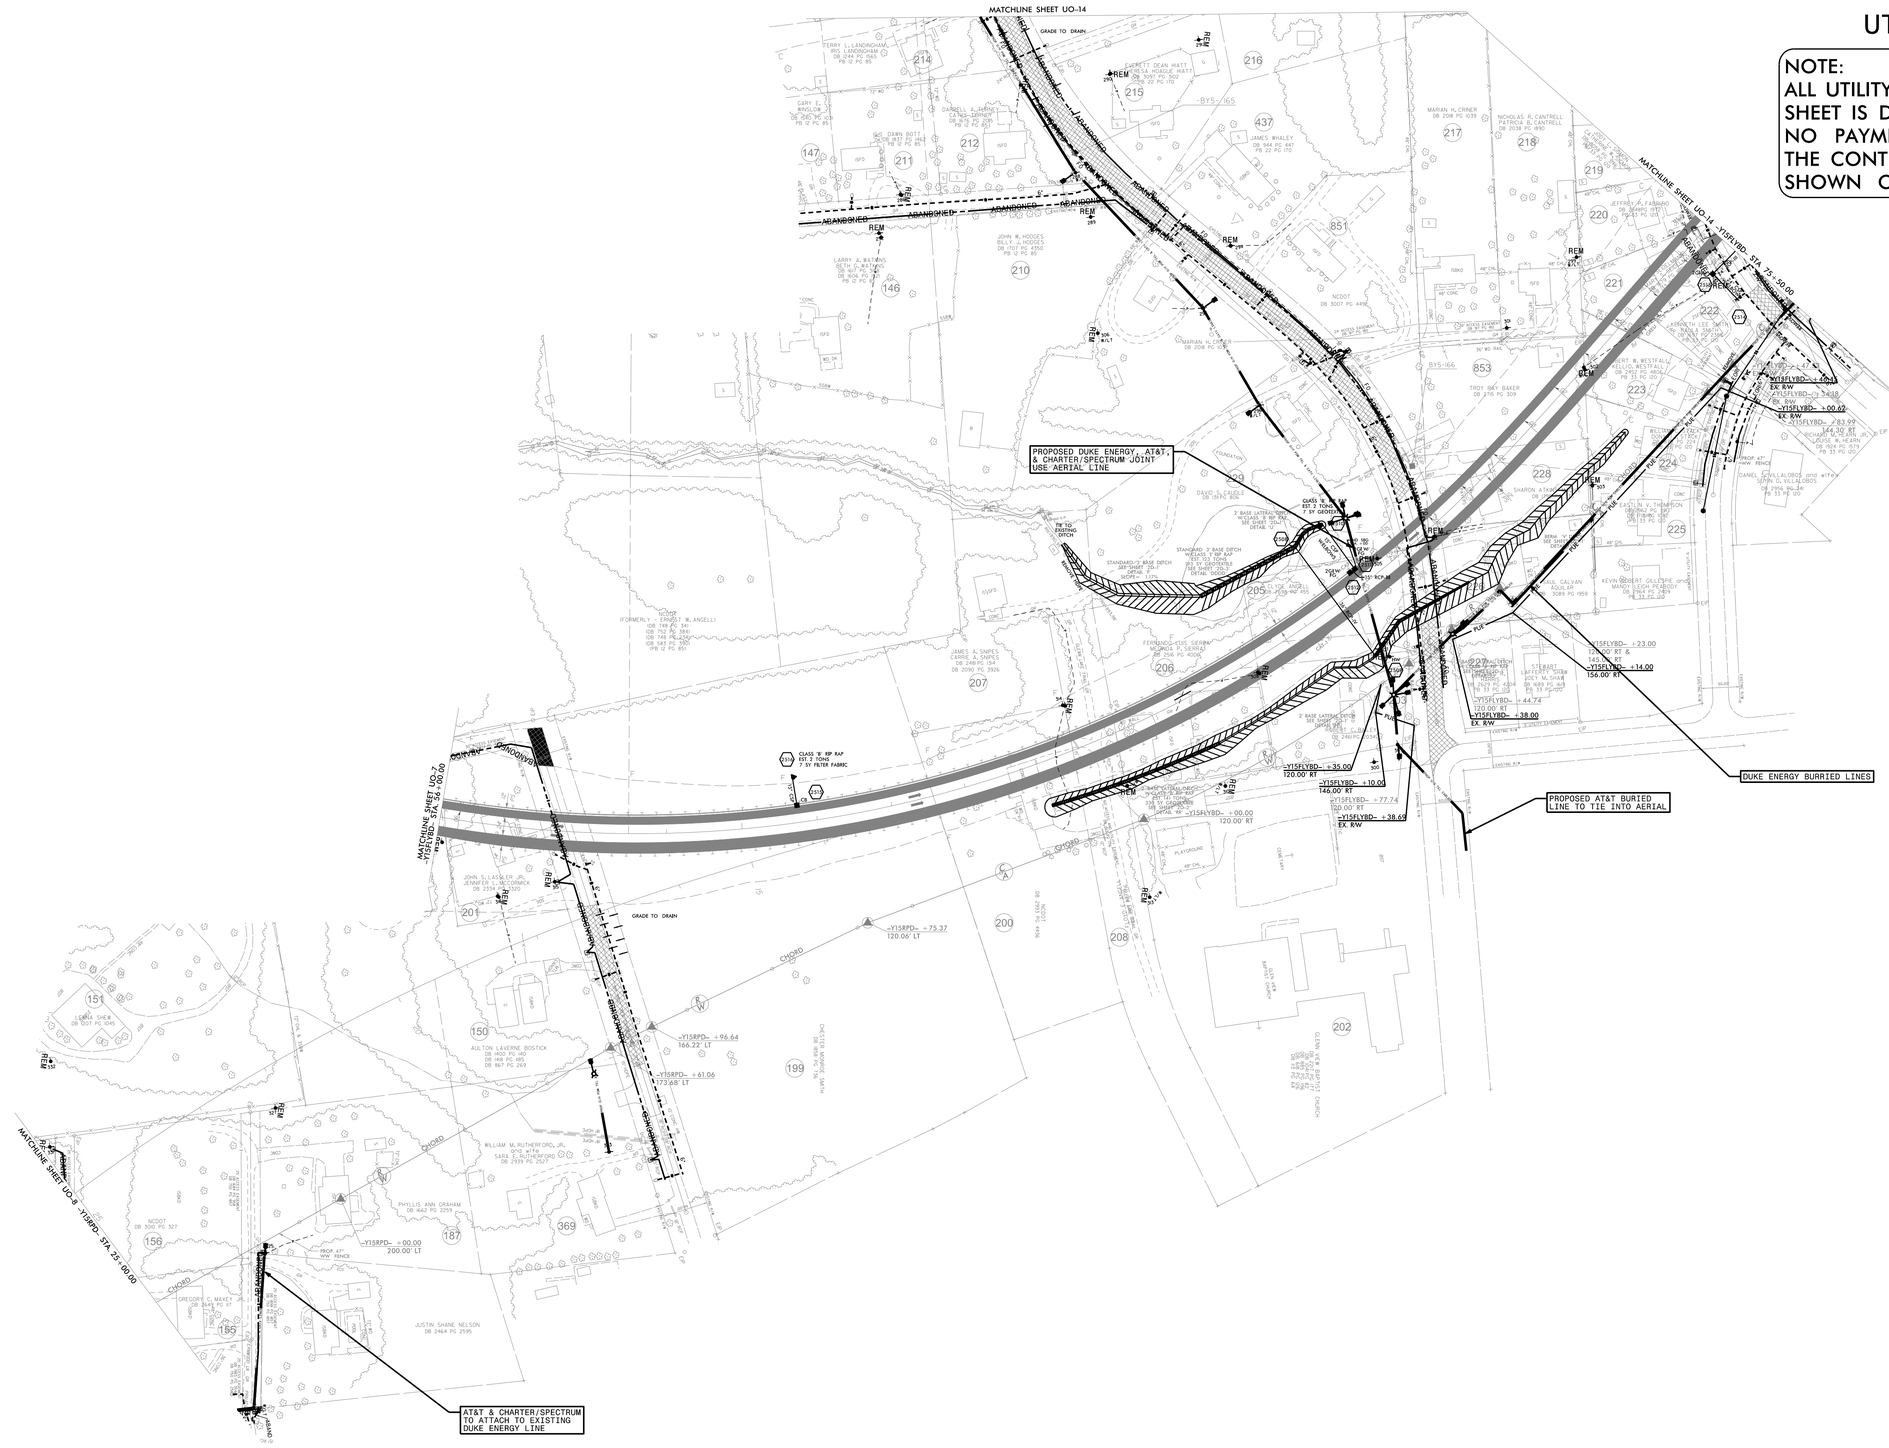
MATCHLINE SHEET UO-14
MATCHLINE SHEET UO-14 -Y15FLYBD- STA 75+50.00
PROPOSED DUKE ENERGY, AT&T, & CHARTER/SPECTRUM JOINT USE AERIAL LINE
DUKE ENERGY BURRIED LINES
PROPOSED AT&T BURIED LINE TO TIE INTO AERIAL
AT&T & CHARTER/SPECTRUM TO ATTACH TO EXISTING DUKE ENERGY LINE
MATCHLINE SHEET UO-8 -Y15RPD- STA 25+00.00
MATCHLINE SHEET UO-7 -Y15RPD- STA 0+00.00
ABANDONED
GRADE TO DRAIN
CHORD
REM
CLASS 'B' RIP RAP EST 2 TONS 7 SY FILTER FABRIC
STANDARD 'I' BASE DITCH W=LEASS 1 TOP 6>9 EST 51 SY GEOTEXTILE SEE SHEET UO-7 DETAIL
STANDARD 'I' BASE DITCH SEE DETAIL SHEET UO-7 SHOPE= 1.0%
2' BASE LATERAL DITCH SEE SHEET UO-7 DETAIL
PROP 47' WW FENCE
-Y15FLYBD- +23.00 120.00' RT & 143.00' RT
-Y15FLYBD- +14.00 156.00' RT
-Y15FLYBD- +44.74
-Y15FLYBD- +38.00 EX. R/W
-Y15FLYBD- +35.00 120.00' RT
-Y15FLYBD- +10.00 T46.00' RT
-Y15FLYBD- +77.74 120.00' RT
-Y15FLYBD- +38.69 EX. R/W
-Y15FLYBD- +00.00 120.00' RT
-Y15RPD- +75.37 120.06' LT
-Y15RPD- +96.64 166.22' LT
-Y15RPD- +61.06 173.68' LT
-Y15RPD- +00.00 200.00' LT
-Y15FLYBD- +00.62 EX. R/W
-Y15FLYBD- +83.99
-Y15FLYBD- +34.38 EX. R/W
-Y15FLYBD- +44.30 RT
-Y15FLYBD- +83.99 EX. R/W
-Y15FLYBD- +00.00 EX. R/W
-Y15FLYBD- +00.00 EX. R/W
-Y15FLYBD- +00.00