| PROJECT REFERENCE NO. | SHEET NO. |
|---|---|
| U-2579AB | U0-19 |

# UTILITIES BY OTHERS

NOTE:
ALL UTILITY WORK SHOWN ON THIS SHEET IS DONE BY OTHERS.
NO PAYMENT WILL BE MADE TO THE CONTRACTOR FOR UTILITY WORK SHOWN ON THIS SHEET.

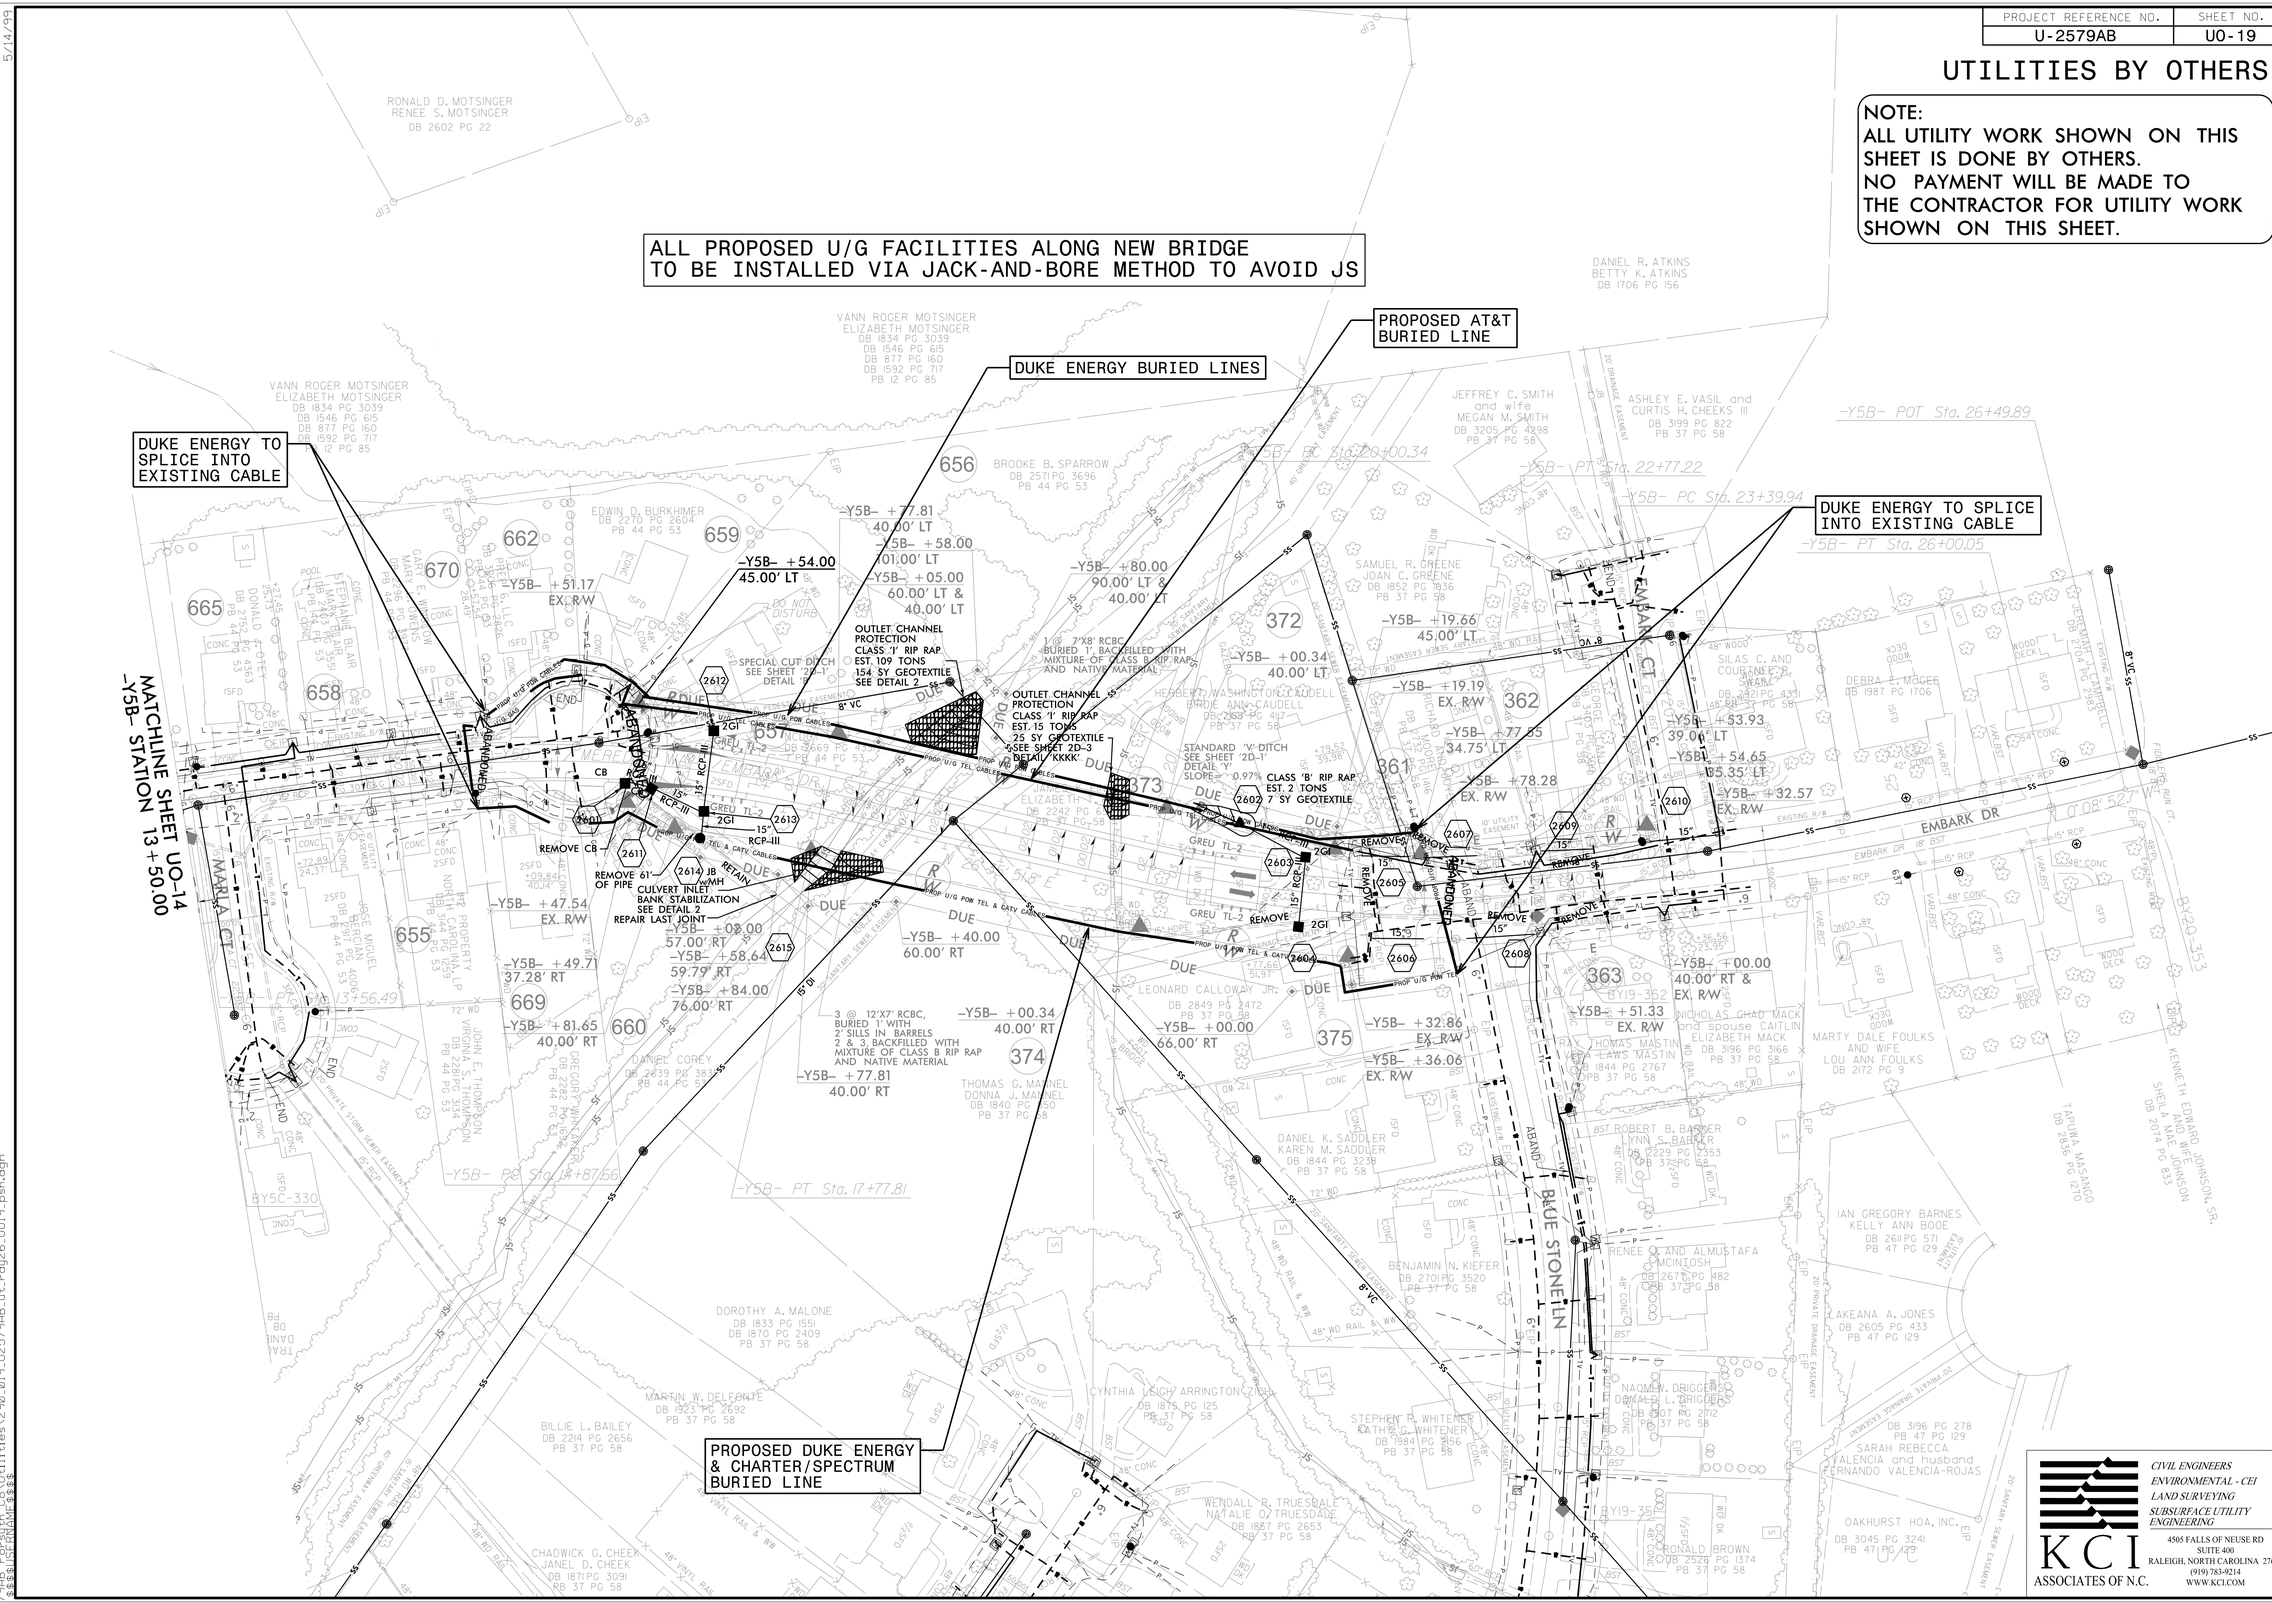
ALL PROPOSED U/G FACILITIES ALONG NEW BRIDGE TO BE INSTALLED VIA JACK-AND-BORE METHOD TO AVOID JS
DUKE ENERGY BURIED LINES
PROPOSED AT&T BURIED LINE
DUKE ENERGY TO SPLICE INTO EXISTING CABLE
DUKE ENERGY TO SPLICE INTO EXISTING CABLE
MATCHLINE SHEET UO-14 -Y5B- STATION 13+50.00
PROPOSED DUKE ENERGY & CHARTER/SPECTRUM BURIED LINE
OUTLET CHANNEL PROTECTION CLASS 'I' RIP RAP EST. 109 TONS 154 SY GEOTEXTILE SEE DETAIL 2
OUTLET CHANNEL PROTECTION CLASS 'I' RIP RAP EST. 15 TONS 25 SY GEOTEXTILE SEE SHEET 2D-3 DETAIL 'KKKK'
CLASS 'B' RIP RAP EST. 2 TONS 7 SY GEOTEXTILE
REMOVE CB
REMOVE 61' OF PIPE
RETAIN JB
CULVERT INLET BANK STABILIZATION SEE DETAIL 2
REPAIR LAST JOINT
SPECIAL CUT DITCH SEE SHEET '2D-1' DETAIL
STANDARD 'V' DITCH SEE SHEET '2D-1' DETAIL 'Y' SLOPE = 0.97%
1 @ 7'X8' RCBC BURIED 1' BACKFILLED WITH MIXTURE OF CLASS B RIP RAP AND NATIVE MATERIAL
3 @ 12'X7' RCBC, BURIED 1' WITH 2' SILLS IN BARRELS 2 & 3, BACKFILLED WITH MIXTURE OF CLASS B RIP RAP AND NATIVE MATERIAL
-Y5B- POT Sta. 26+49.89
-Y5B- PT Sta. 22+77.22
-Y5B- PC Sta. 23+39.94
-Y5B- PT Sta. 26+00.05
-Y5B- PC Sta. 20+00.34
-Y5B- PC Sta. 14+87.66
-Y5B- PT Sta. 17+77.81
EMBARK DR
EMBARK CT
BLUE STONE LN
MARLA CT
RONALD D. MOTSINGER RENEE S. MOTSINGER DB 2602 PG 22
VANN ROGER MOTSINGER ELIZABETH MOTSINGER DB 1834 PG 3039 DB 1546 PG 615 DB 877 PG 160 DB 1592 PG 717 PB 12 PG 85
DANIEL R. ATKINS BETTY K. ATKINS DB 1706 PG 156
JEFFREY C. SMITH and wife MEGAN M. SMITH DB 3205 PG 1288 PB 37 PG 58
ASHLEY E. VASIL and CURTIS H. CHEEKS III DB 3199 PG 822 PB 37 PG 58
BROOKE B. SPARROW DB 2571 PG 3696 PB 44 PG 53
EDWIN D. BURKHIMER DB 2270 PG 2604 PB 44 PG 53
SAMUEL R. GREENE JOAN C. GREENE DB 1852 PG 1636 PB 37 PG 58
SILAS C. AND COURTNEY P. WEARY DB 2421 PG 439 PB 37 PG 58
DEBRA E. MOGER DB 1987 PG 1706
HERBERT D. WASHINGTON CAUDELL BIRDIE ANN CAUDELL DB 2193 PG 417 PB 37 PG 58
ELIZABETH DB 2242 PG 1 PB 37 PG 58
LEONARD CALLOWAY JR. DB 2849 PG 2472 PB 37 PG 58
THOMAS MASTIN VERA LAWS MASTIN DB 1844 PG 2767 PB 37 PG 58
NICHOLAS CHAD MACK and spouse CAITLIN ELIZABETH MACK DB 3196 PG 366 PB 37 PG 58
MARTY DALE FOULKS AND WIFE LOU ANN FOULKS DB 2172 PG 9
DANIEL COREY DB 2839 PG 3831 PB 44 PG 53
THOMAS G. MANNEL DONNA J. MANNEL DB 1840 PG 750 PB 37 PG 58
DANIEL K. SADDLER KAREN M. SADDLER DB 1844 PG 3236 PB 37 PG 58
ROBERT B. BARBER LYNN S. BARBER DB 2229 PG 2353 PB 37 PG 58
IAN GREGORY BARNES KELLY ANN BOOE DB 2611 PG 571 PB 47 PG 129
BENJAMIN N. KIEFER DB 2701 PG 3520 PB 37 PG 58
RENEE Q. AND ALMUSTAFA MCINTOSH DB 2676 PG 482 PB 37 PG 58
AKEANA A. JONES DB 2605 PG 433 PB 47 PG 129
DOROTHY A. MALONE DB 1833 PG 1551 DB 1870 PG 2409 PB 37 PG 58
MARTIN W. DELFONTE DB 1923 PG 2692 PB 37 PG 58
BILLIE L. BAILEY DB 2214 PG 2656 PB 37 PG 58
CYNTHIA LEIGH ARRINGTON ZIEGLER DB 1875 PG 125 PB 37 PG 58
STEPHEN R. WHITENER KATHY C. WHITENER DB 1984 PG 1956 PB 37 PG 58
NAOMI N. DRIGGERS DONALD L. DRIGGERS DB 2507 PG 2012 PB 37 PG 58
SARAH REBECCA VALENCIA and husband FERNANDO VALENCIA-ROJAS DB 3196 PG 278 PB 47 PG 129
WENDALL R. TRUESDALE NATALIE O. TRUESDALE DB 1867 PG 2653 PB 37 PG 58
RONALD BROWN DB 2526 PG 1374 PB 37 PG 58
OAKHURST HOA, INC. DB 3045 PG 3241 PB 47 PG 129
CHADWICK G. CHEEK JANEL D. CHEEK DB 1871 PG 3091 PB 37 PG 58
TAFUMA MASANGO DB 1836 PG 1210
KENNETH EDWARD JOHNSON, SR. AND WIFE SHEILA MAE JOHNSON DB 2014 PG 835
BY20-353
BY5C-330
BY19-352
BY19-351
-Y5B- +47.54 EX. R/W
-Y5B- +51.17 EX. R/W
-Y5B- +54.00 45.00' LT
-Y5B- +77.81 40.00' LT
-Y5B- +58.00 101.00' LT
-Y5B- +05.00 60.00' LT & 40.00' LT
-Y5B- +80.00 90.00' LT & 40.00' LT
-Y5B- +19.66 45.00' LT
-Y5B- +00.34 40.00' LT
-Y5B- +19.19 EX. R/W
-Y5B- +77.35 34.75' LT
-Y5B- +78.28 EX. R/W
-Y5B- +53.93 39.00' LT
-Y5B- +54.65 135.35' LT
-Y5B- +32.57 EX. R/W
-Y5B- +49.71 37.28' RT
-Y5B- +03.00 57.00' RT
-Y5B- +58.64 59.79' RT
-Y5B- +84.00 76.00' RT
-Y5B- +40.00 60.00' RT
-Y5B- +00.34 40.00' RT
-Y5B- +77.81 40.00' RT
-Y5B- +00.00 66.00' RT
-Y5B- +32.86 EX. R/W
-Y5B- +36.06 EX. R/W
-Y5B- +00.00 40.00' RT & EX. R/W
-Y5B- +51.33 EX. R/W
-Y5B- +81.65 40.00' RT
8" VC
15" RCP-III
2GI
GREU TL-2
PROP U/G PON TEL & CATV CABLES
PROP U/G TEL, CABLES
DUKE
ABANDONED
REMOVE
RETAIN
CB
JB
END
CONC
ISFD
ISSD
BST
EIP
EIP
POOL
WOOD DECK
48" WOOD
48" CONC
15" RCP
18" BST
48" ND RAIL & WW
48" VINYL RAIL & WW
72" WD
20' DRAINAGE EASEMENT
20' PRIVATE DRAINAGE EASEMENT
40' DRAINAGE EASEMENT
SS
SS
SS