PROJECT REFERENCE NO.	SHEET NO.
U-2579AB	U0-20

UTILITIES BY OTHERS

NOTE:
ALL UTILITY WORK SHOWN ON THIS SHEET IS DONE BY OTHERS.
NO PAYMENT WILL BE MADE TO THE CONTRACTOR FOR UTILITY WORK SHOWN ON THIS SHEET.

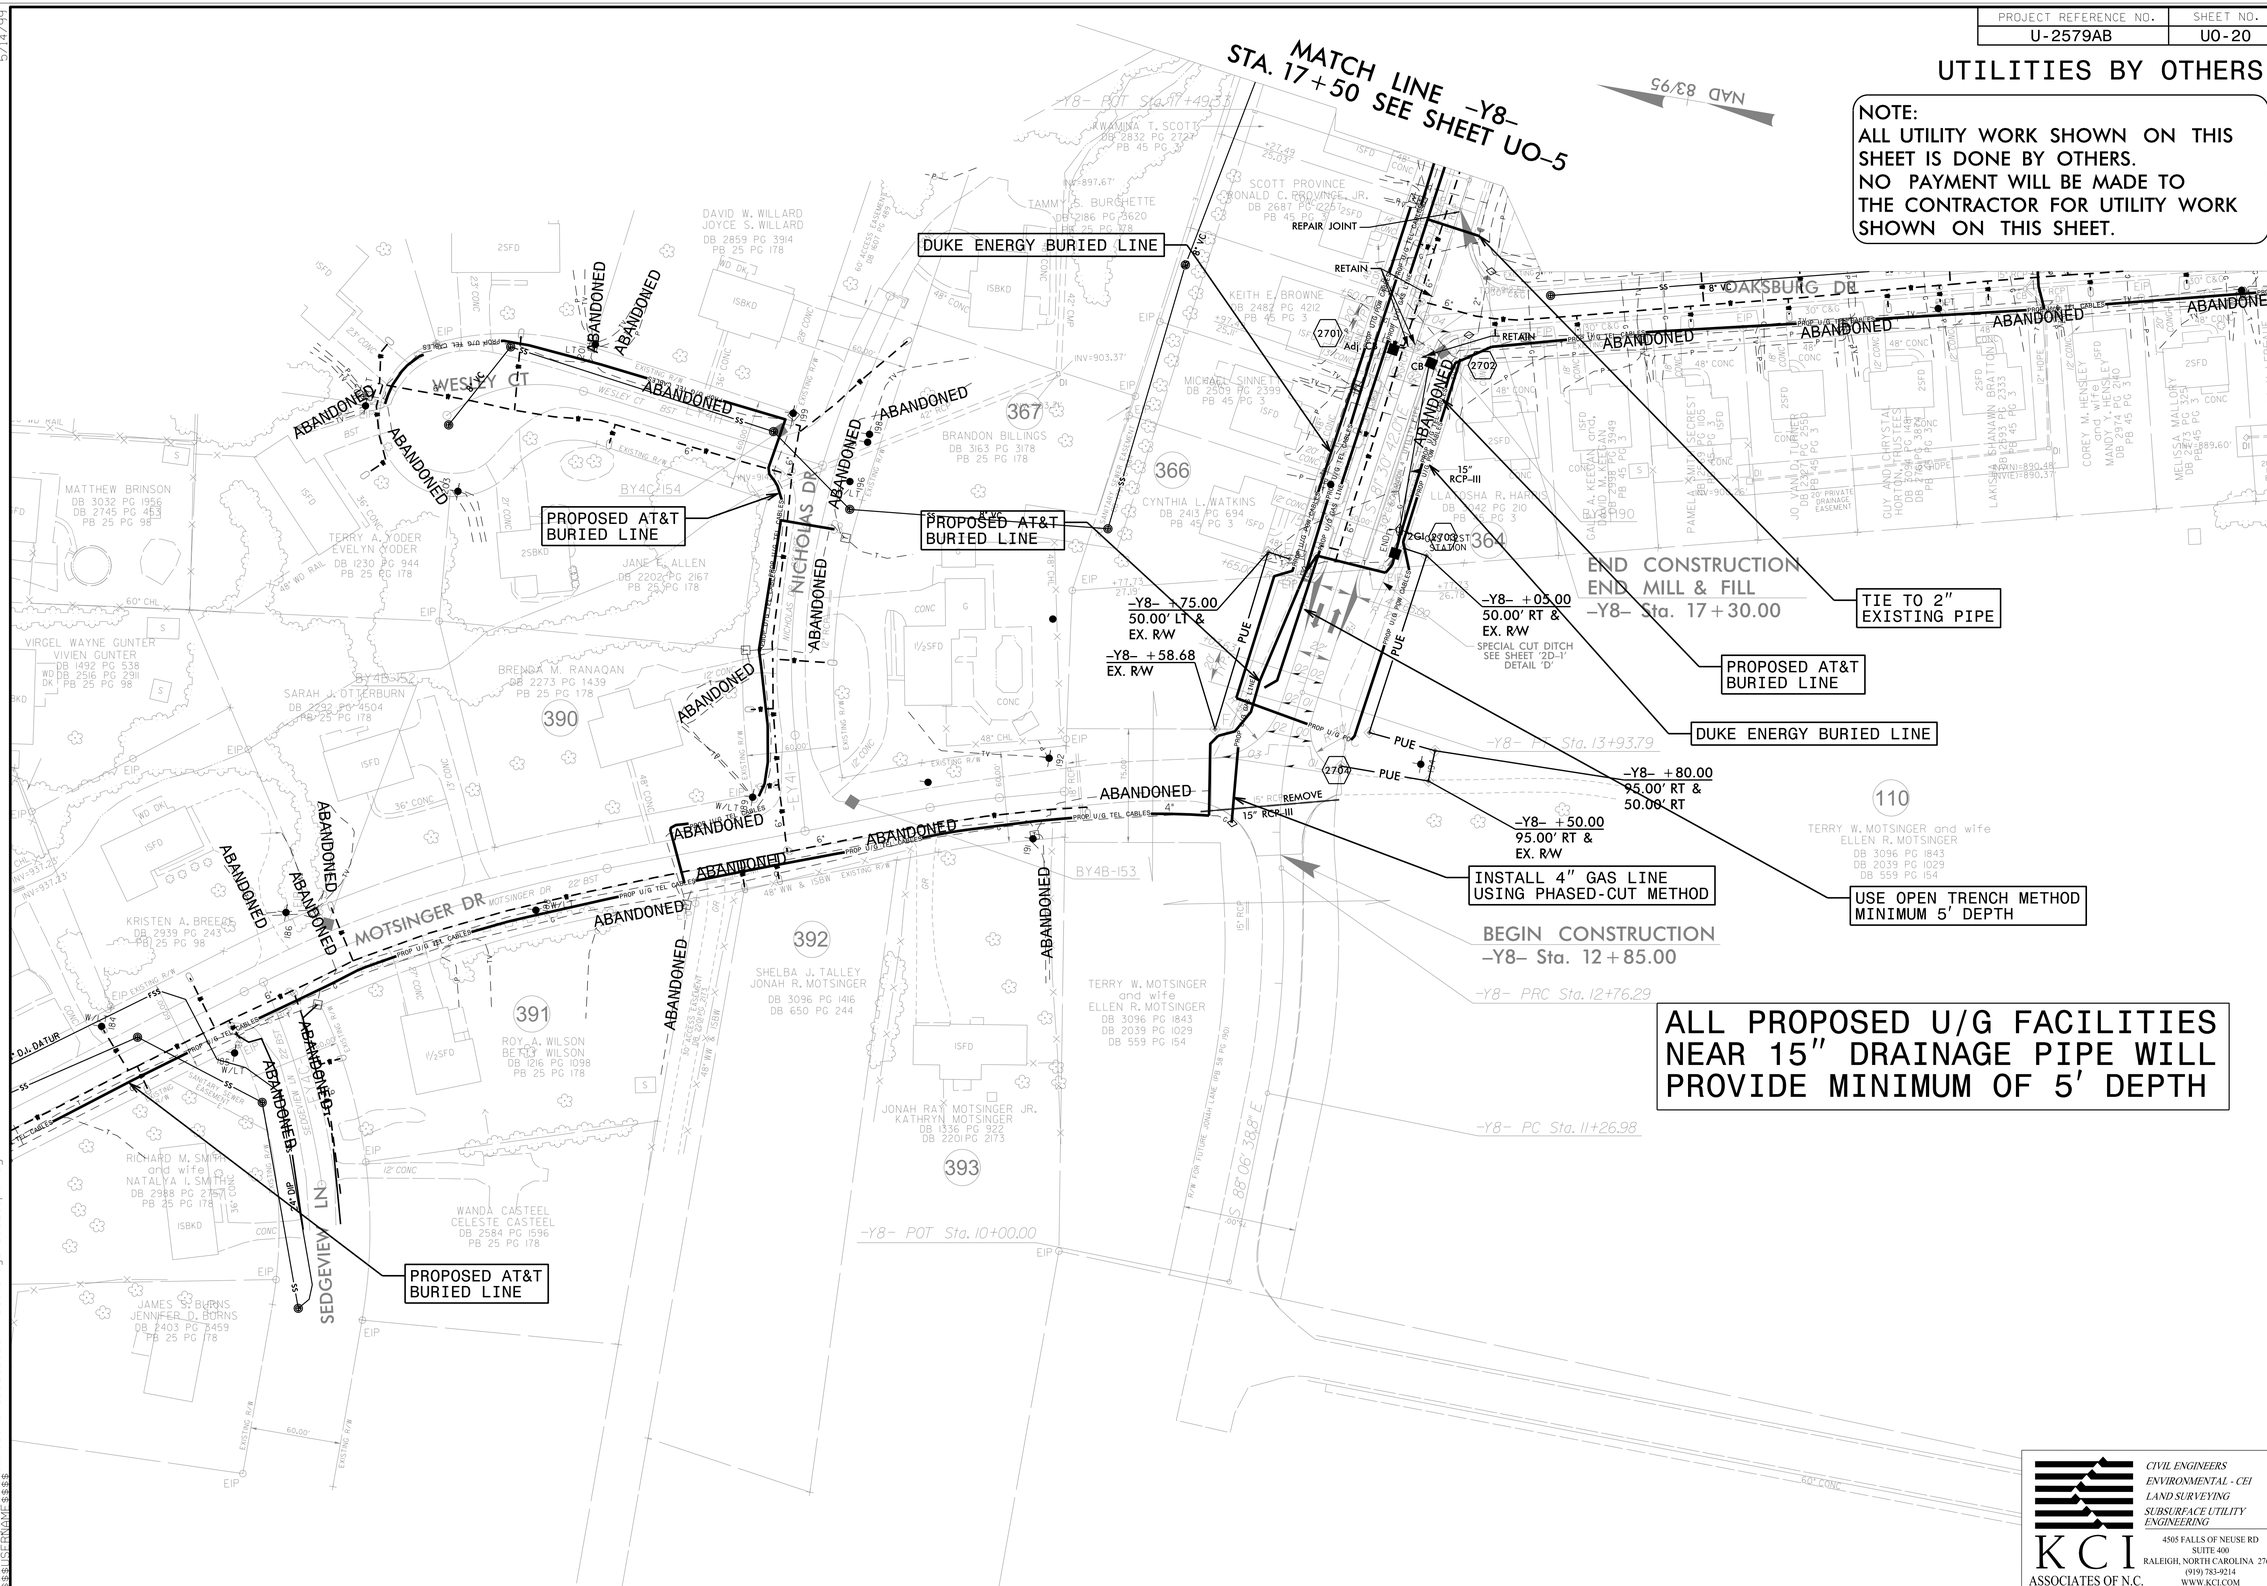

ALL PROPOSED U/G FACILITIES NEAR 15" DRAINAGE PIPE WILL PROVIDE MINIMUM OF 5' DEPTH

CIVIL ENGINEERS
ENVIRONMENTAL - CEI
LAND SURVEYING
SUBSURFACE UTILITY ENGINEERING
KCI ASSOCIATES OF N.C.
4505 FALLS OF NEUSE RD
SUITE 400
RALEIGH, NORTH CAROLINA 27609
(919) 783-9214
WWW.KCI.COM

5/14/99
19-JUL-2021 15:56
U2579AB Fresh Co\Utilities\290_020_U2579AB_ut_rdy27_U020_psh.dgn
$$$$USERNAME$$$$