PROJ. REFERENCE NO.	SHEET NO.
U-2579AB	X-363

0 5 10

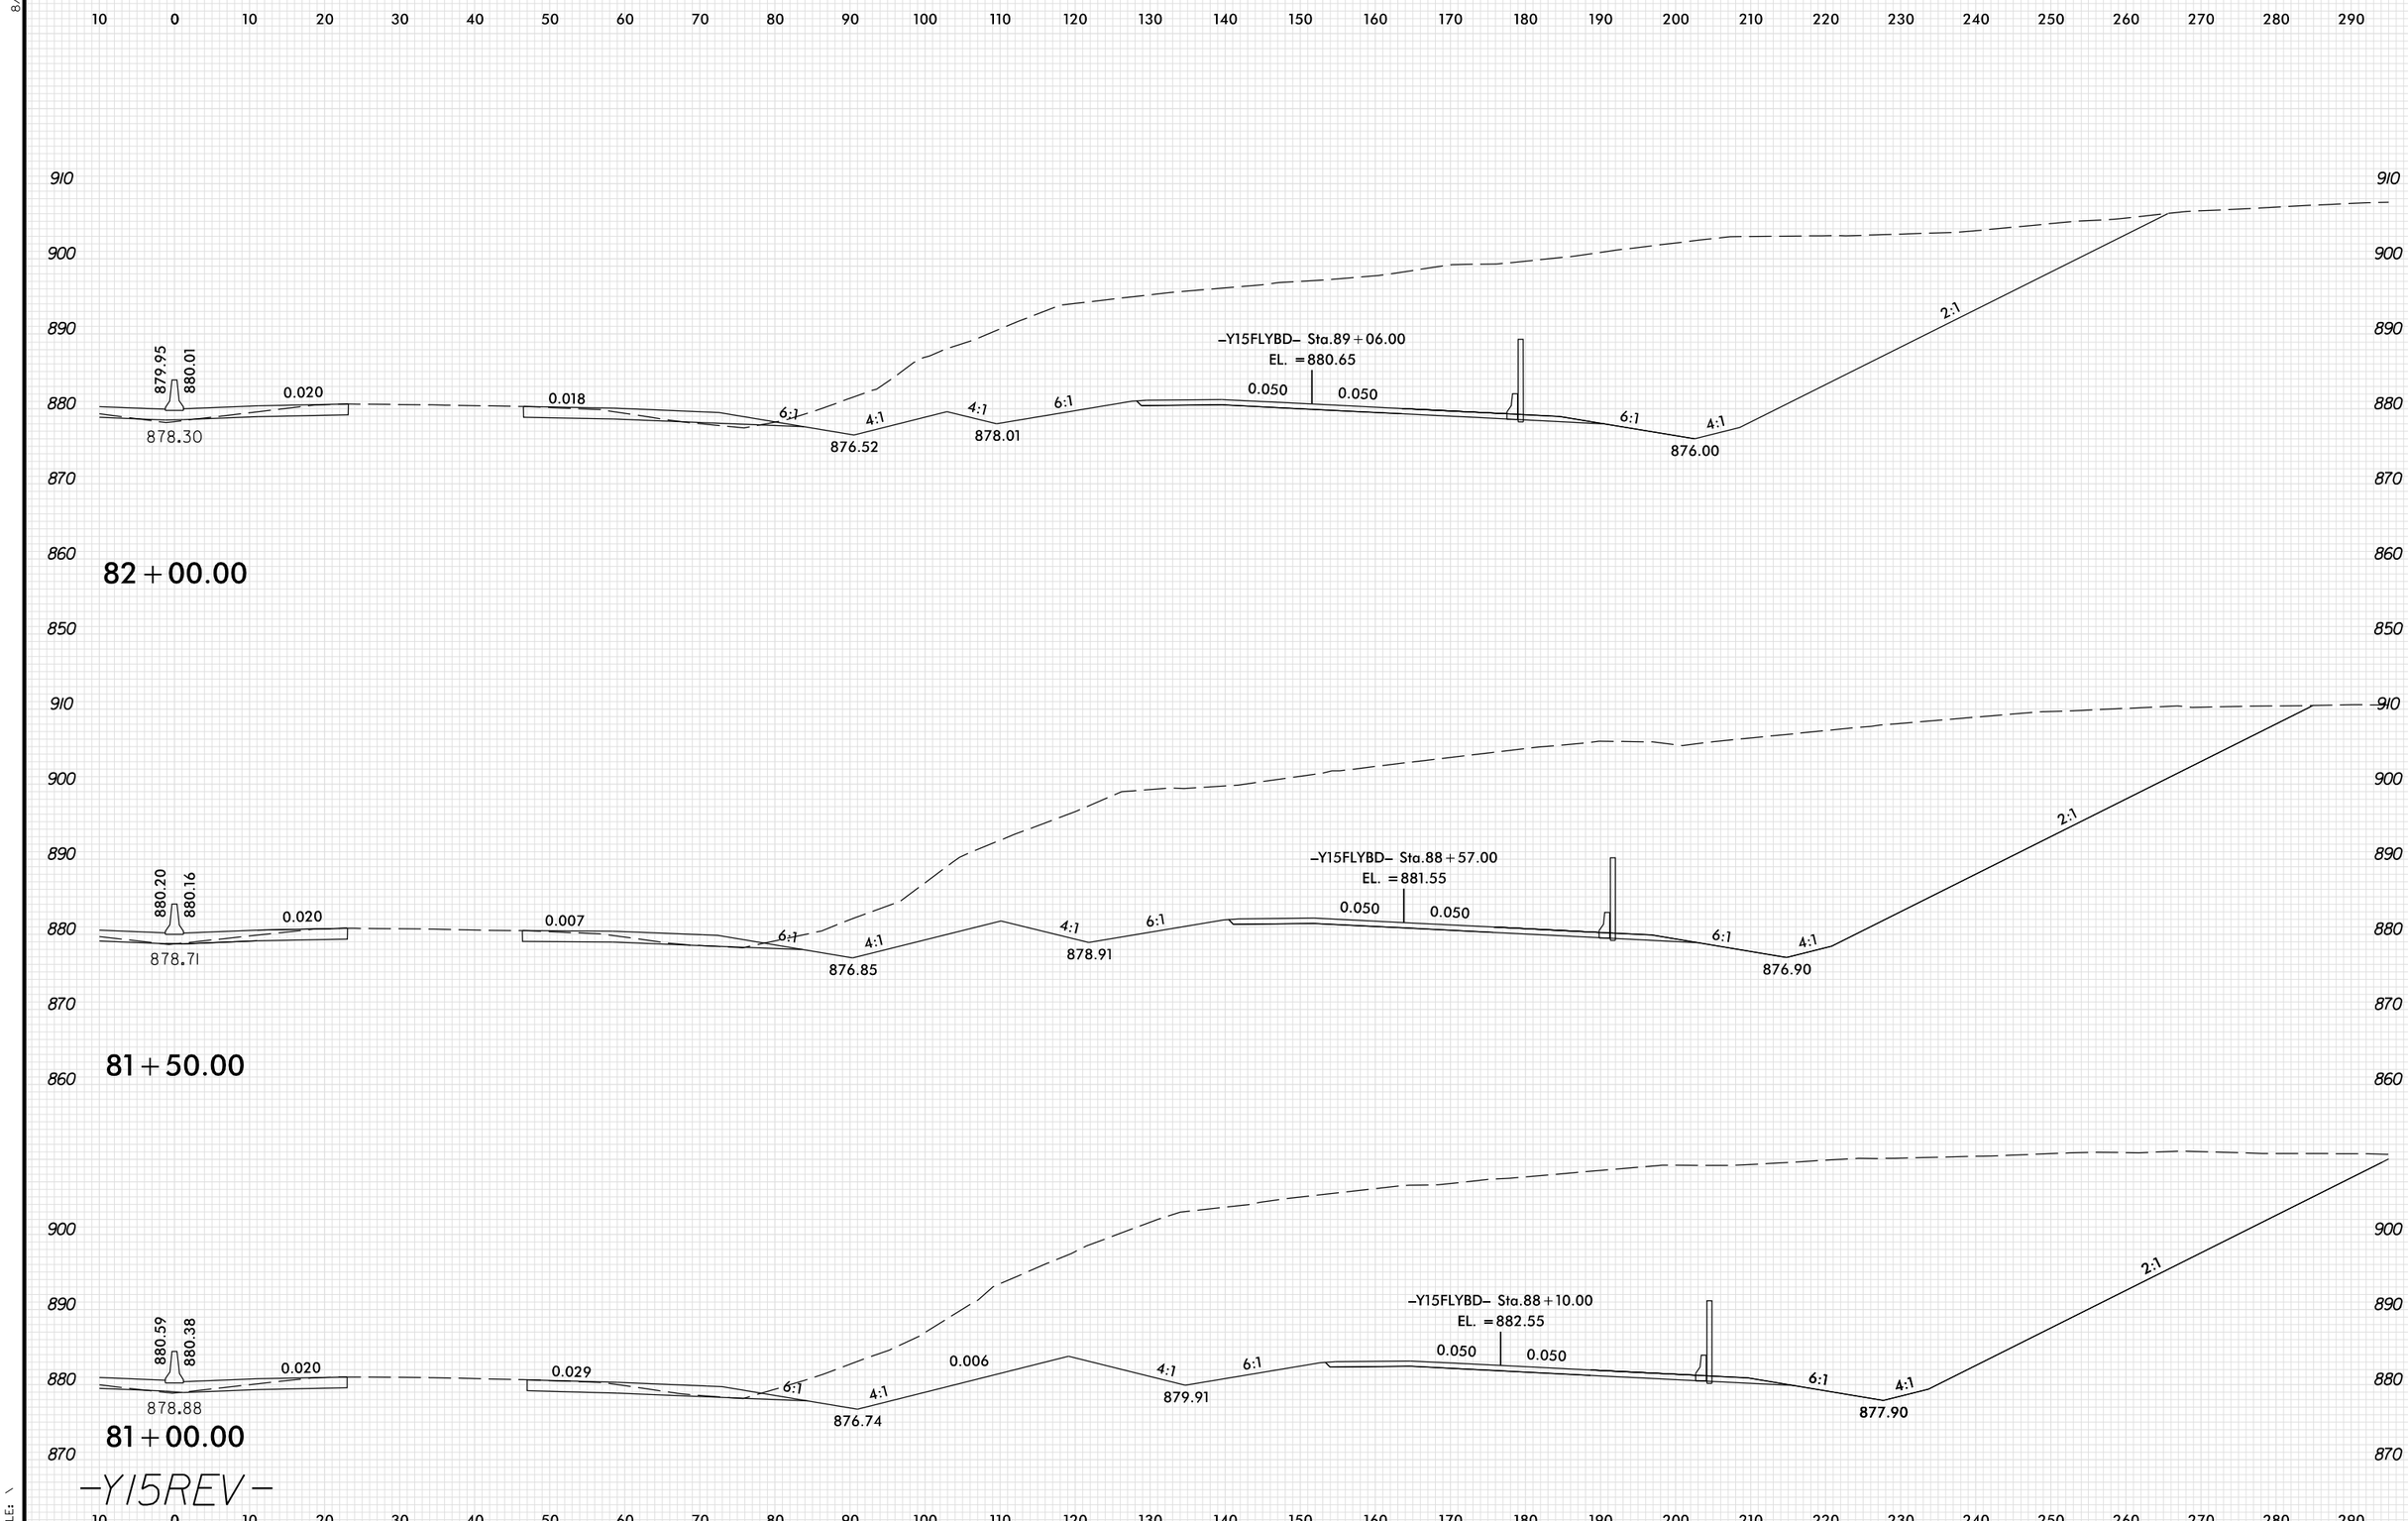

8/23/99

PENTABLE: xpl_eh_v8.tbl
TIME: 2:24:17 PM
DATE: 6/10/2021
PLOT DRIVER: NCDOT_pdf_color_eng_100.plt
USER: SPEREIRA
FILE: \