DocuSign Envelope ID: 038DF3FE-B50D-4BC8-AD9A-6DCB1AA8418D

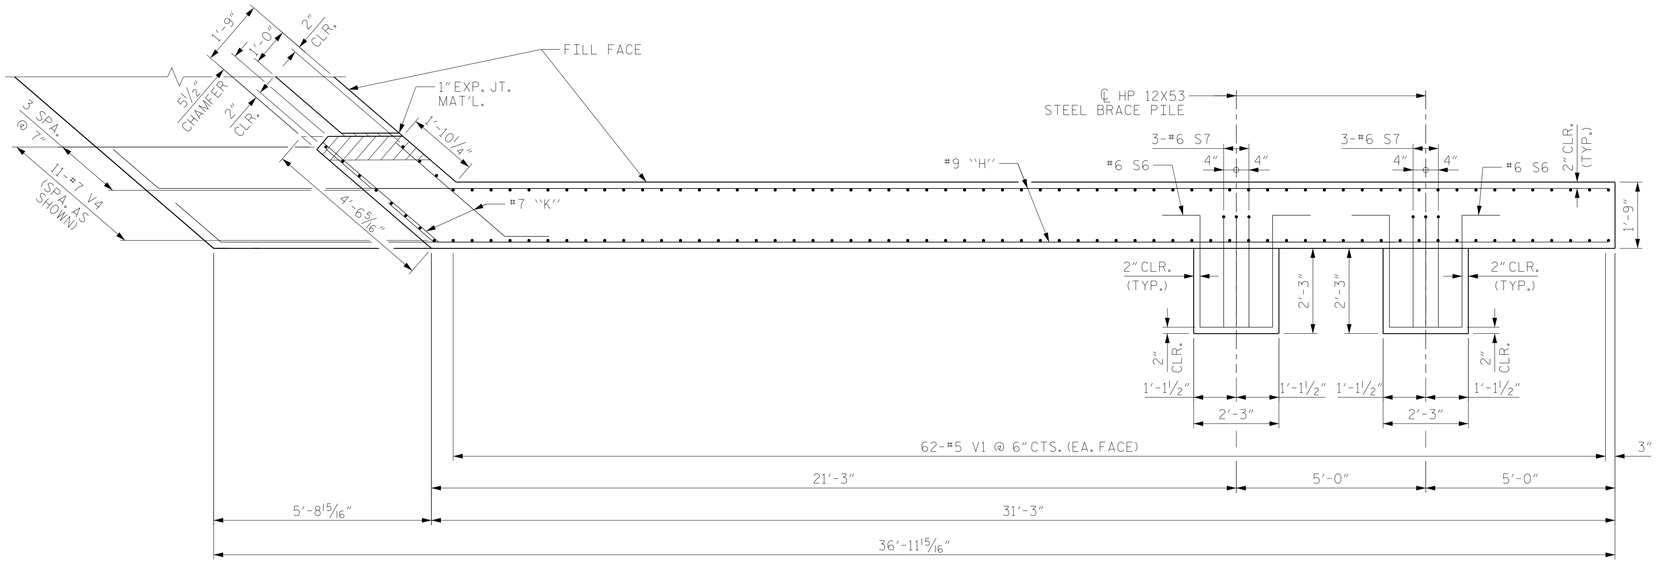

PLAN - (W1)

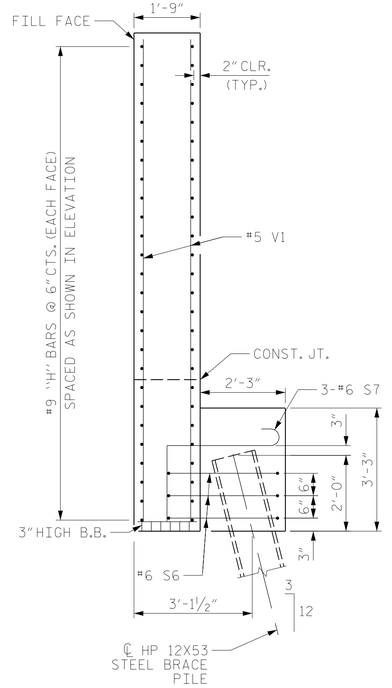

SECTION X-X

(TYP. EA. WING BRACE PILE)

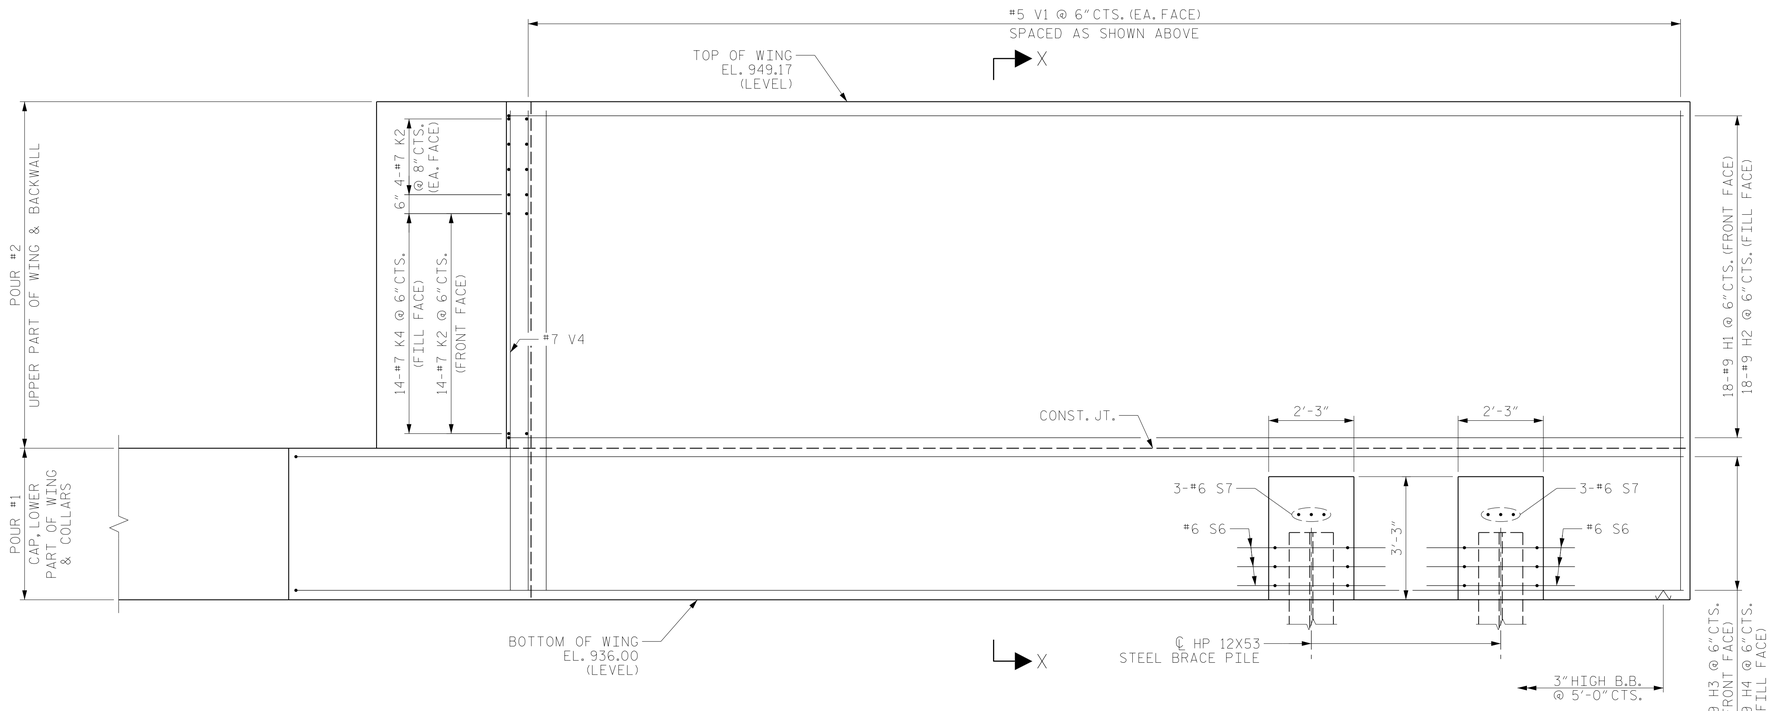

ELEVATION - (W1)

PROJECT NO. U-2579AB

FORSYTH COUNTY

STATION: 22+26.35 -Y1B-

SHEET 3 OF 5

DRAWN BY : TRM DATE : 11/2019

CHECKED BY : MAL DATE : 11/2019

DESIGN ENGINEER OF RECORD: MAL DATE : 11/2019

10/14/2021
X:\P\1031785002 U-2579AB WS North Beltway\Design\Structures\CAD\Site 1\401_067_U2579AB_SMU_E1_S-34_330722.dgn
CuanyN

DOCUMENT NOT CONSIDERED FINAL UNLESS ALL SIGNATURES COMPLETED

NORTH CAROLINA PROFESSIONAL ENGINEER SEAL 18442 RICHARD LEON BOLLINGER JR
10/14/2021

RS&H

RS&H Architects-Engineers-Planners, Inc.
8521 Six Forks Road, Suite 400
919-926-4100 FAX 919-846-9080
www.rsandh.com
North Carolina License Nos. 50073 * P-0493 * C-28

STATE OF NORTH CAROLINA
DEPARTMENT OF TRANSPORTATION
RALEIGH

SUBSTRUCTURE

END BENT 1
WING 1

REVISIONS						SHEET NO.
NO.	BY:	DATE:	NO.	BY:	DATE:	S1-34
1			3			TOTAL SHEETS
2			4			47