DocuSign Envelope ID: D1EDC40B-E989-4FD9-AC48-B210C58CADA1

NOTE:

FOR DETAIL "A" SEE SHEET 1 OF 3.

FOR NOTES, SEE SHEET 1 OF 3.

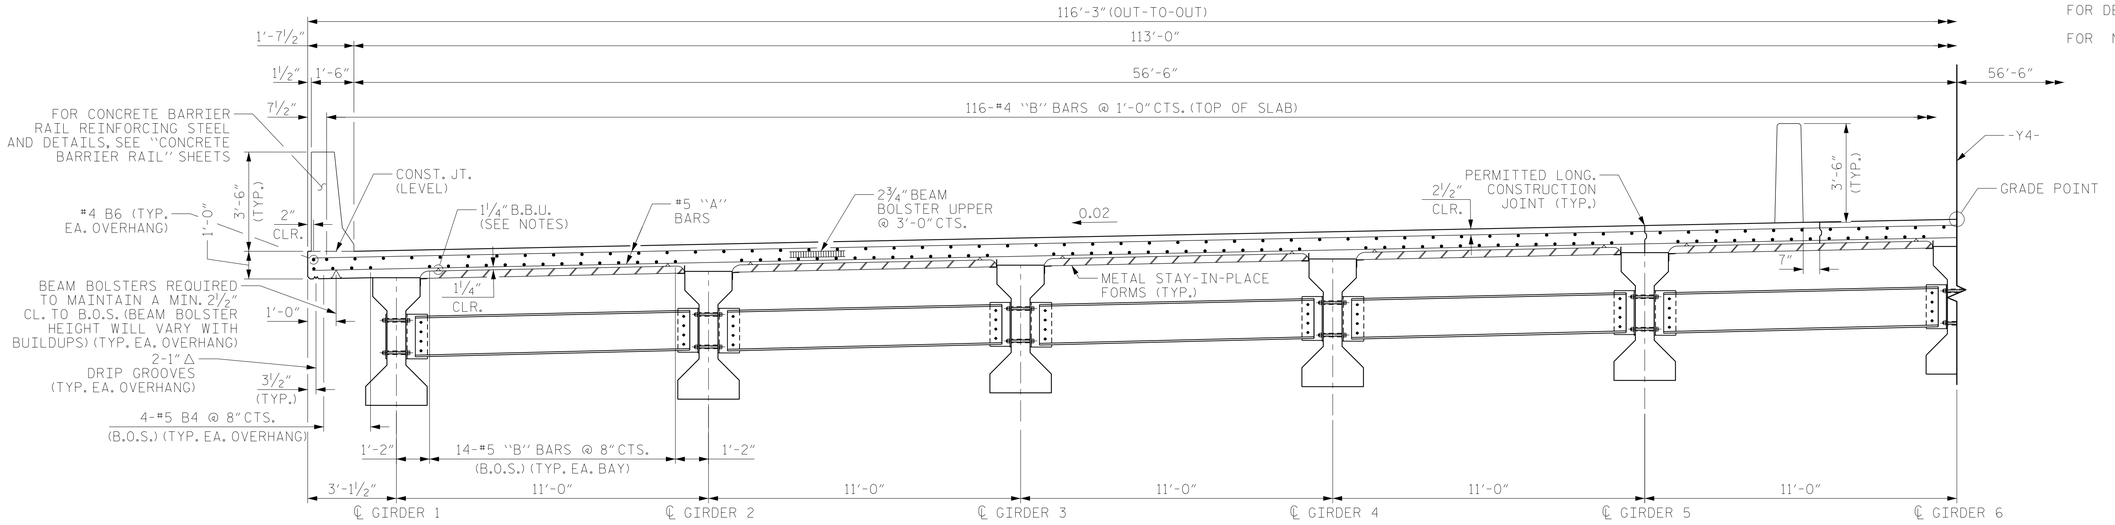

HALF SECTION AT INTERMEDIATE DIAPHRAGM

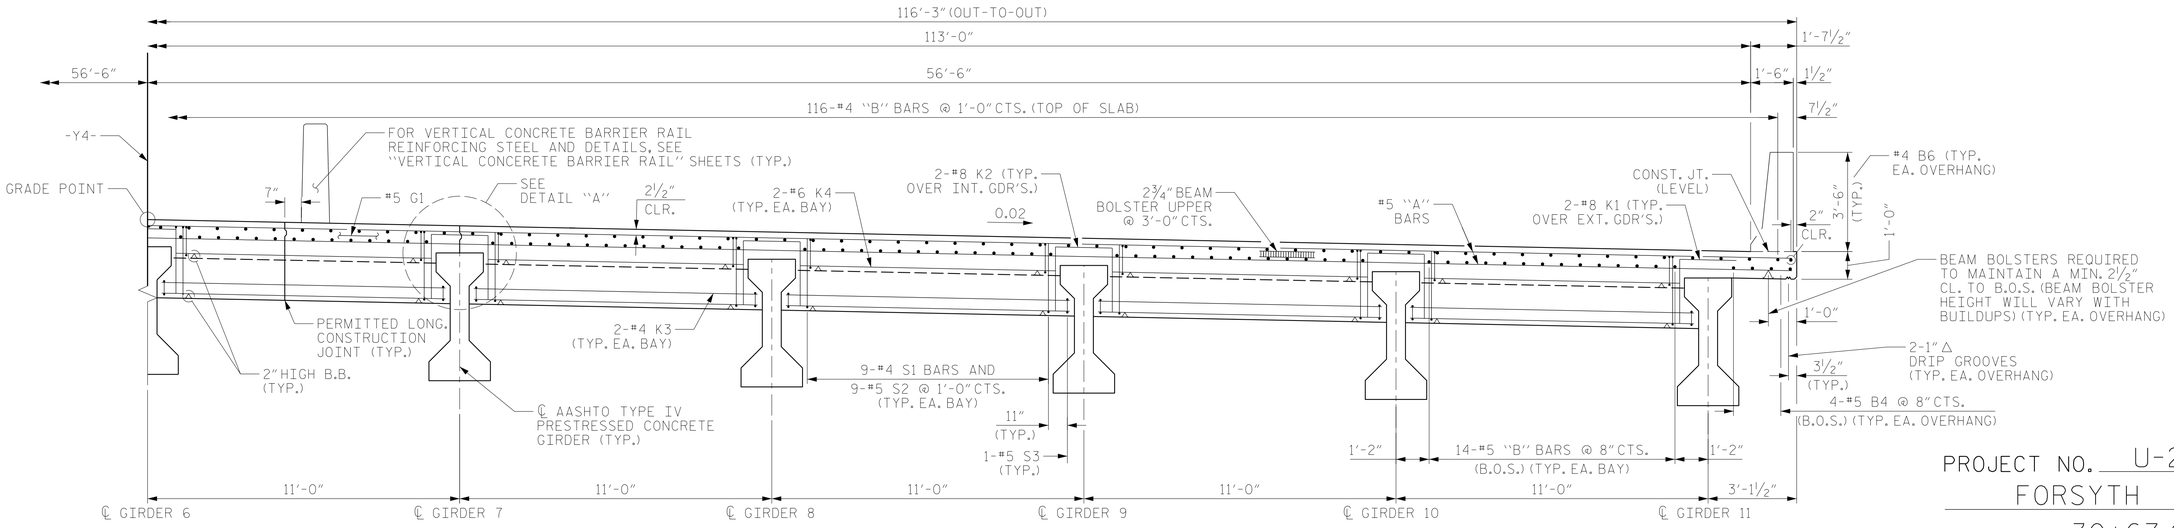

HALF SECTION AT END BENT DIAPHRAGM

PROJECT NO. U-2579AB

FORSYTH COUNTY

STATION: 30+67.66 -Y4-

SHEET 2 OF 3

DRAWN BY : TWL DATE : 07/2019

CHECKED BY : JMR DATE : 09/2019

DESIGN ENGINEER OF RECORD: JMR DATE : 10/2019

10/14/2021
X:\P\1031785002 U-2579AB WS North Beltway\Design\Structures\CAD\Site 2\402_011_U2579AB_SMU_TS_S-6_330723.dgn
CuanyN

DOCUMENT NOT CONSIDERED FINAL UNLESS ALL SIGNATURES COMPLETED

Registered NORTH CAROLINA PROFESSIONAL ENGINEER SEAL 18442 RICHARD LEON BOLLINGER JR.
10/14/2021

RS&H

RS&H Architects-Engineers-Planners, Inc.
8521 Six Forks Road, Suite 400
919-926-4100 FAX 919-846-9080
www.rsandh.com
North Carolina License Nos. 50073 * F-0493 * C-28

STATE OF NORTH CAROLINA
DEPARTMENT OF TRANSPORTATION
RALEIGH

SUPERSTRUCTURE

TYPICAL SECTION

REVISIONS						SHEET NO.
NO.	BY:	DATE:	NO.	BY:	DATE:	S2-6
1			3			TOTAL SHEETS
2			4			37